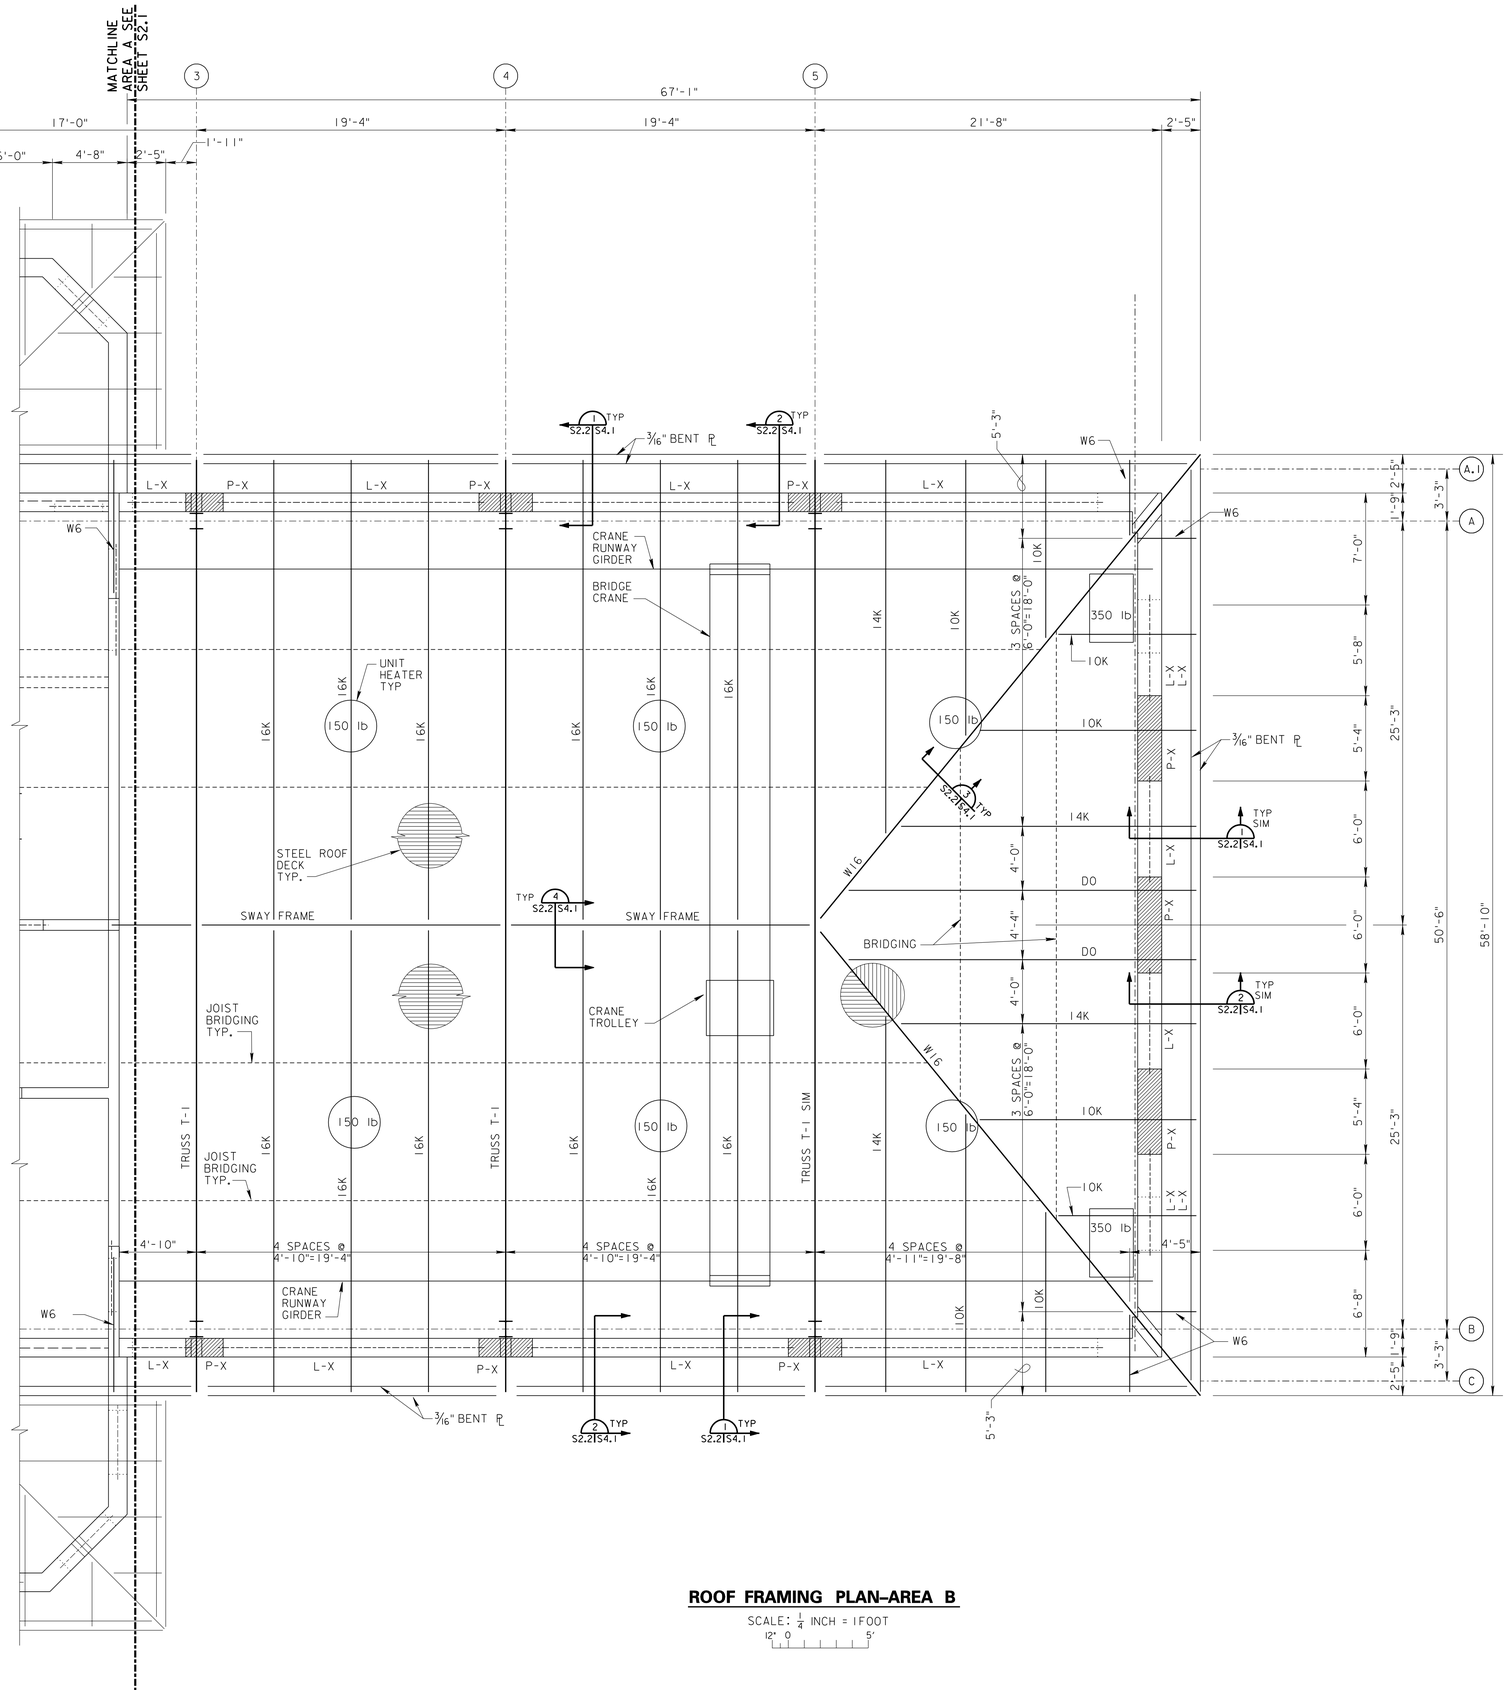

ROOF FRAMING PLAN–AREA B

SCALE: 1/4 INCH = 1 FOOT

12' 0 5'

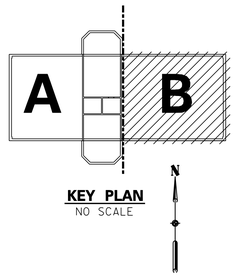

KEY PLAN
NO SCALE

NOTES:
1. P-X INDICATES MASONRY PIER.
2. L-X INDICATES MASONRY LINTEL.
3. SEE SECTIONS FOR JOIST BEARING ELEVATION.

EXAMPLE 35% DESIGN

$$ – THINK VALUE ENGINEERING – $$

Revisions

Symbol	Descriptions	Date	Approved

U.S. ARMY ENGINEER DISTRICT
CORPS OF ENGINEERS
OMAHA, NEBRASKA

Designed by: X.X.X
Drawn by: X.X.X.
Checked by:
Reviewed by:
Submitted by:
Chief: Section

SITE NAME: OMAHA DISTRICT DESIGN GUIDE
SITE LOCATION

ROOF FRAMING PLAN–AREA B

Plot Scale Ratio: 4:1
Design File: DG30S202.DGN
Date: JUNE 2002
Spec. No.: DACA 45
Contract No.: DACA 45
Drawing Code: X
Sheet reference number: **S2.02**

COMPUTER AIDED DESIGN & DRAFTING

d:\oddg\struct\dg35s202.dgn 05/30/02 01:54:39 PM