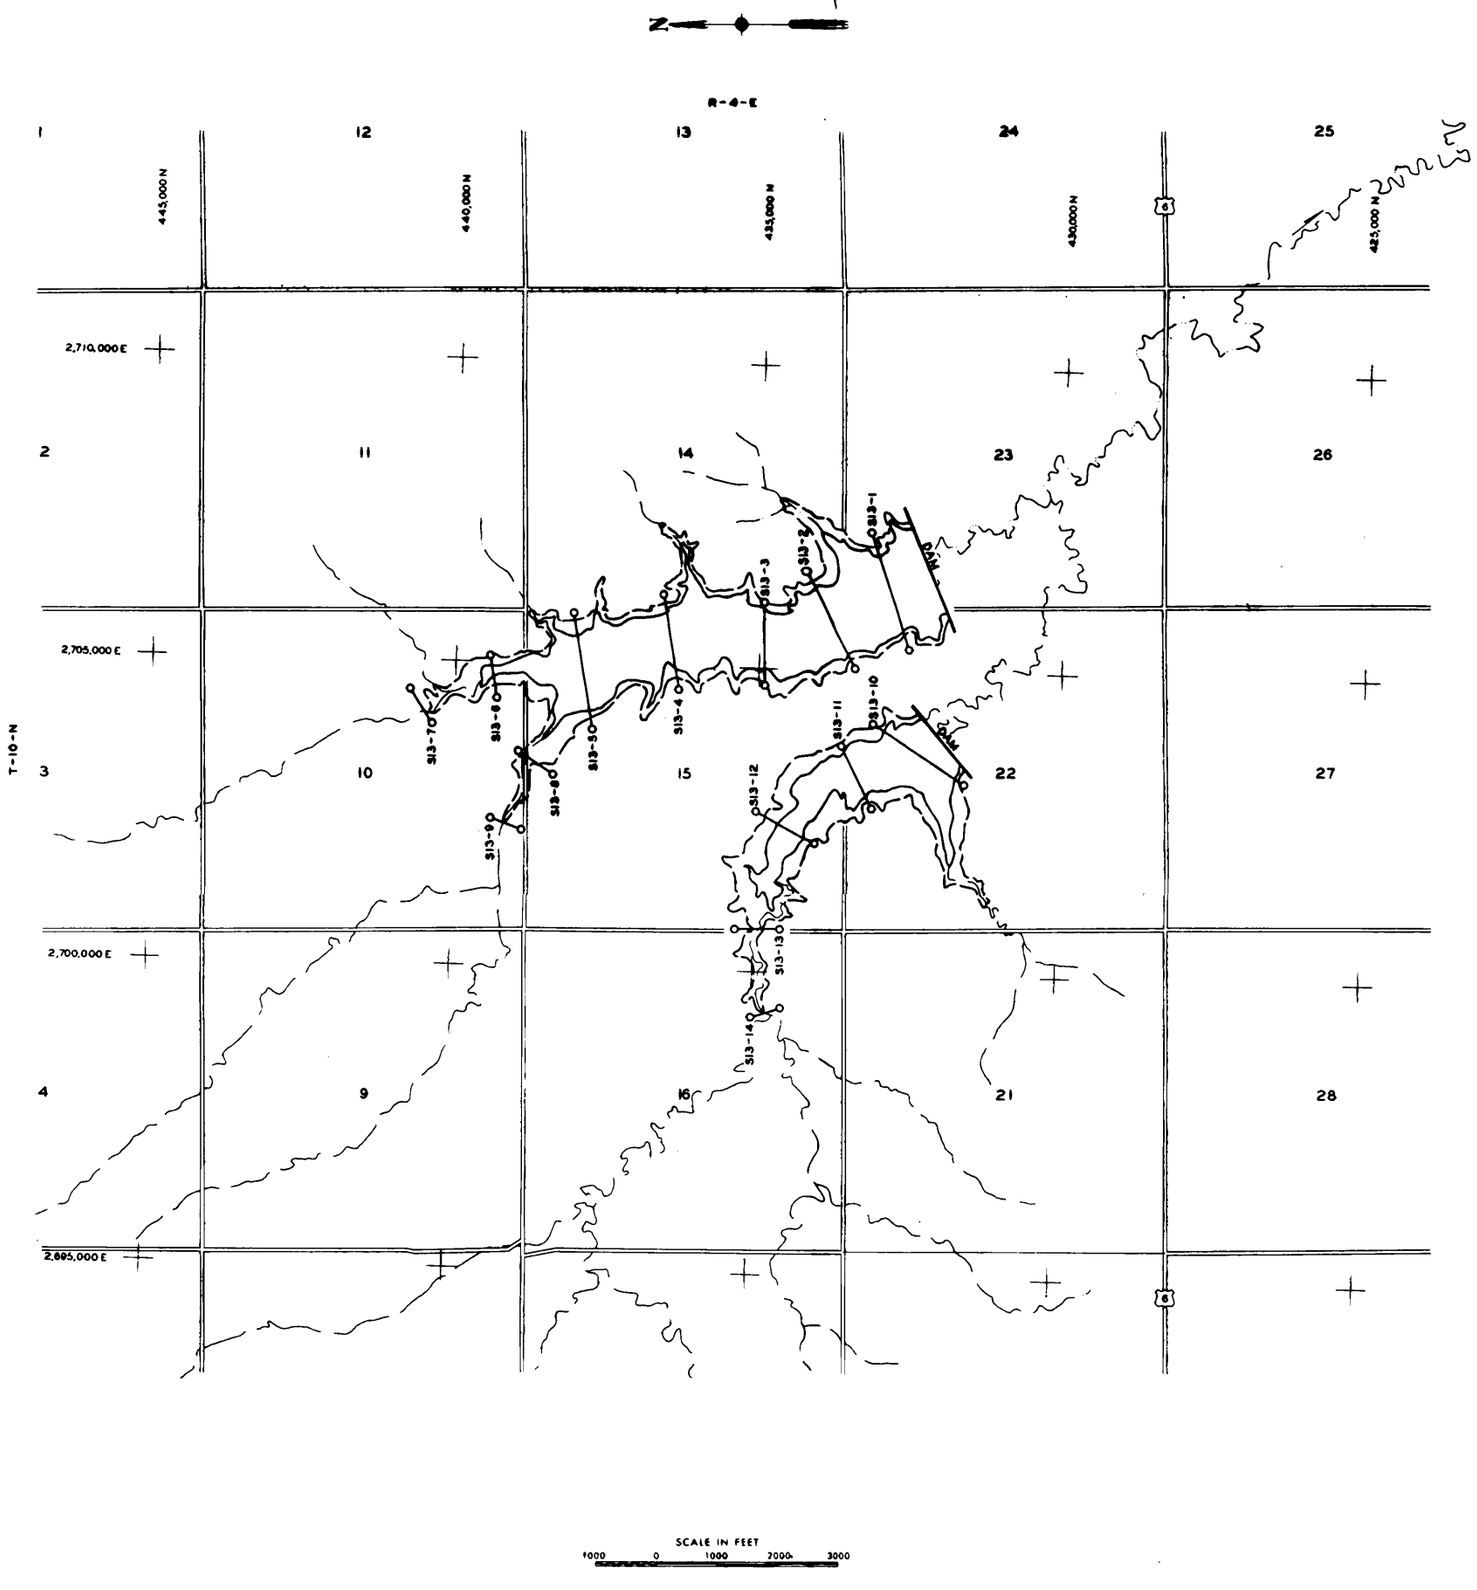

LEGEND:

——— TOP CONSERVATION POOL - ELEVATION 1341.0 MSL

— — — TOP FLOOD CONTROL POOL - ELEVATION 1355.0 MSL

O SEMI-PERMANENT MONUMENT

NOTE:

DAM SITE LOCATED IN SECTION 22 & 23, T10N, R4E, SEWARD COUNTY, NEBRASKA

U. S. ARMY ENGINEER DISTRICT, OMAHA
CORPS OF ENGINEERS
OMAHA, NEBRASKA

DESIGNED BY:
DRAWN BY:
CHECKED BY:
SUBMITTED BY:
CHIEF SECTION
RECOMMENDED:
CHIEF DESIGN BRANCH
APPROVED:
COL. U. S. A., DISTRICT ENGINEER

SALT CREEK AND ITS TRIBUTARIES, NEBRASKA
TWIN LAKES DAM AND LAKE
SITE NO. 13
LOCATION OF AGGRADATION RANGES

APPROVED: CHIEF ENGINEERING DIVISION
DATE:
SCALE: AS SHOWN
SPEC. NO. DACW 45
DRAWING NUMBER
SHEET