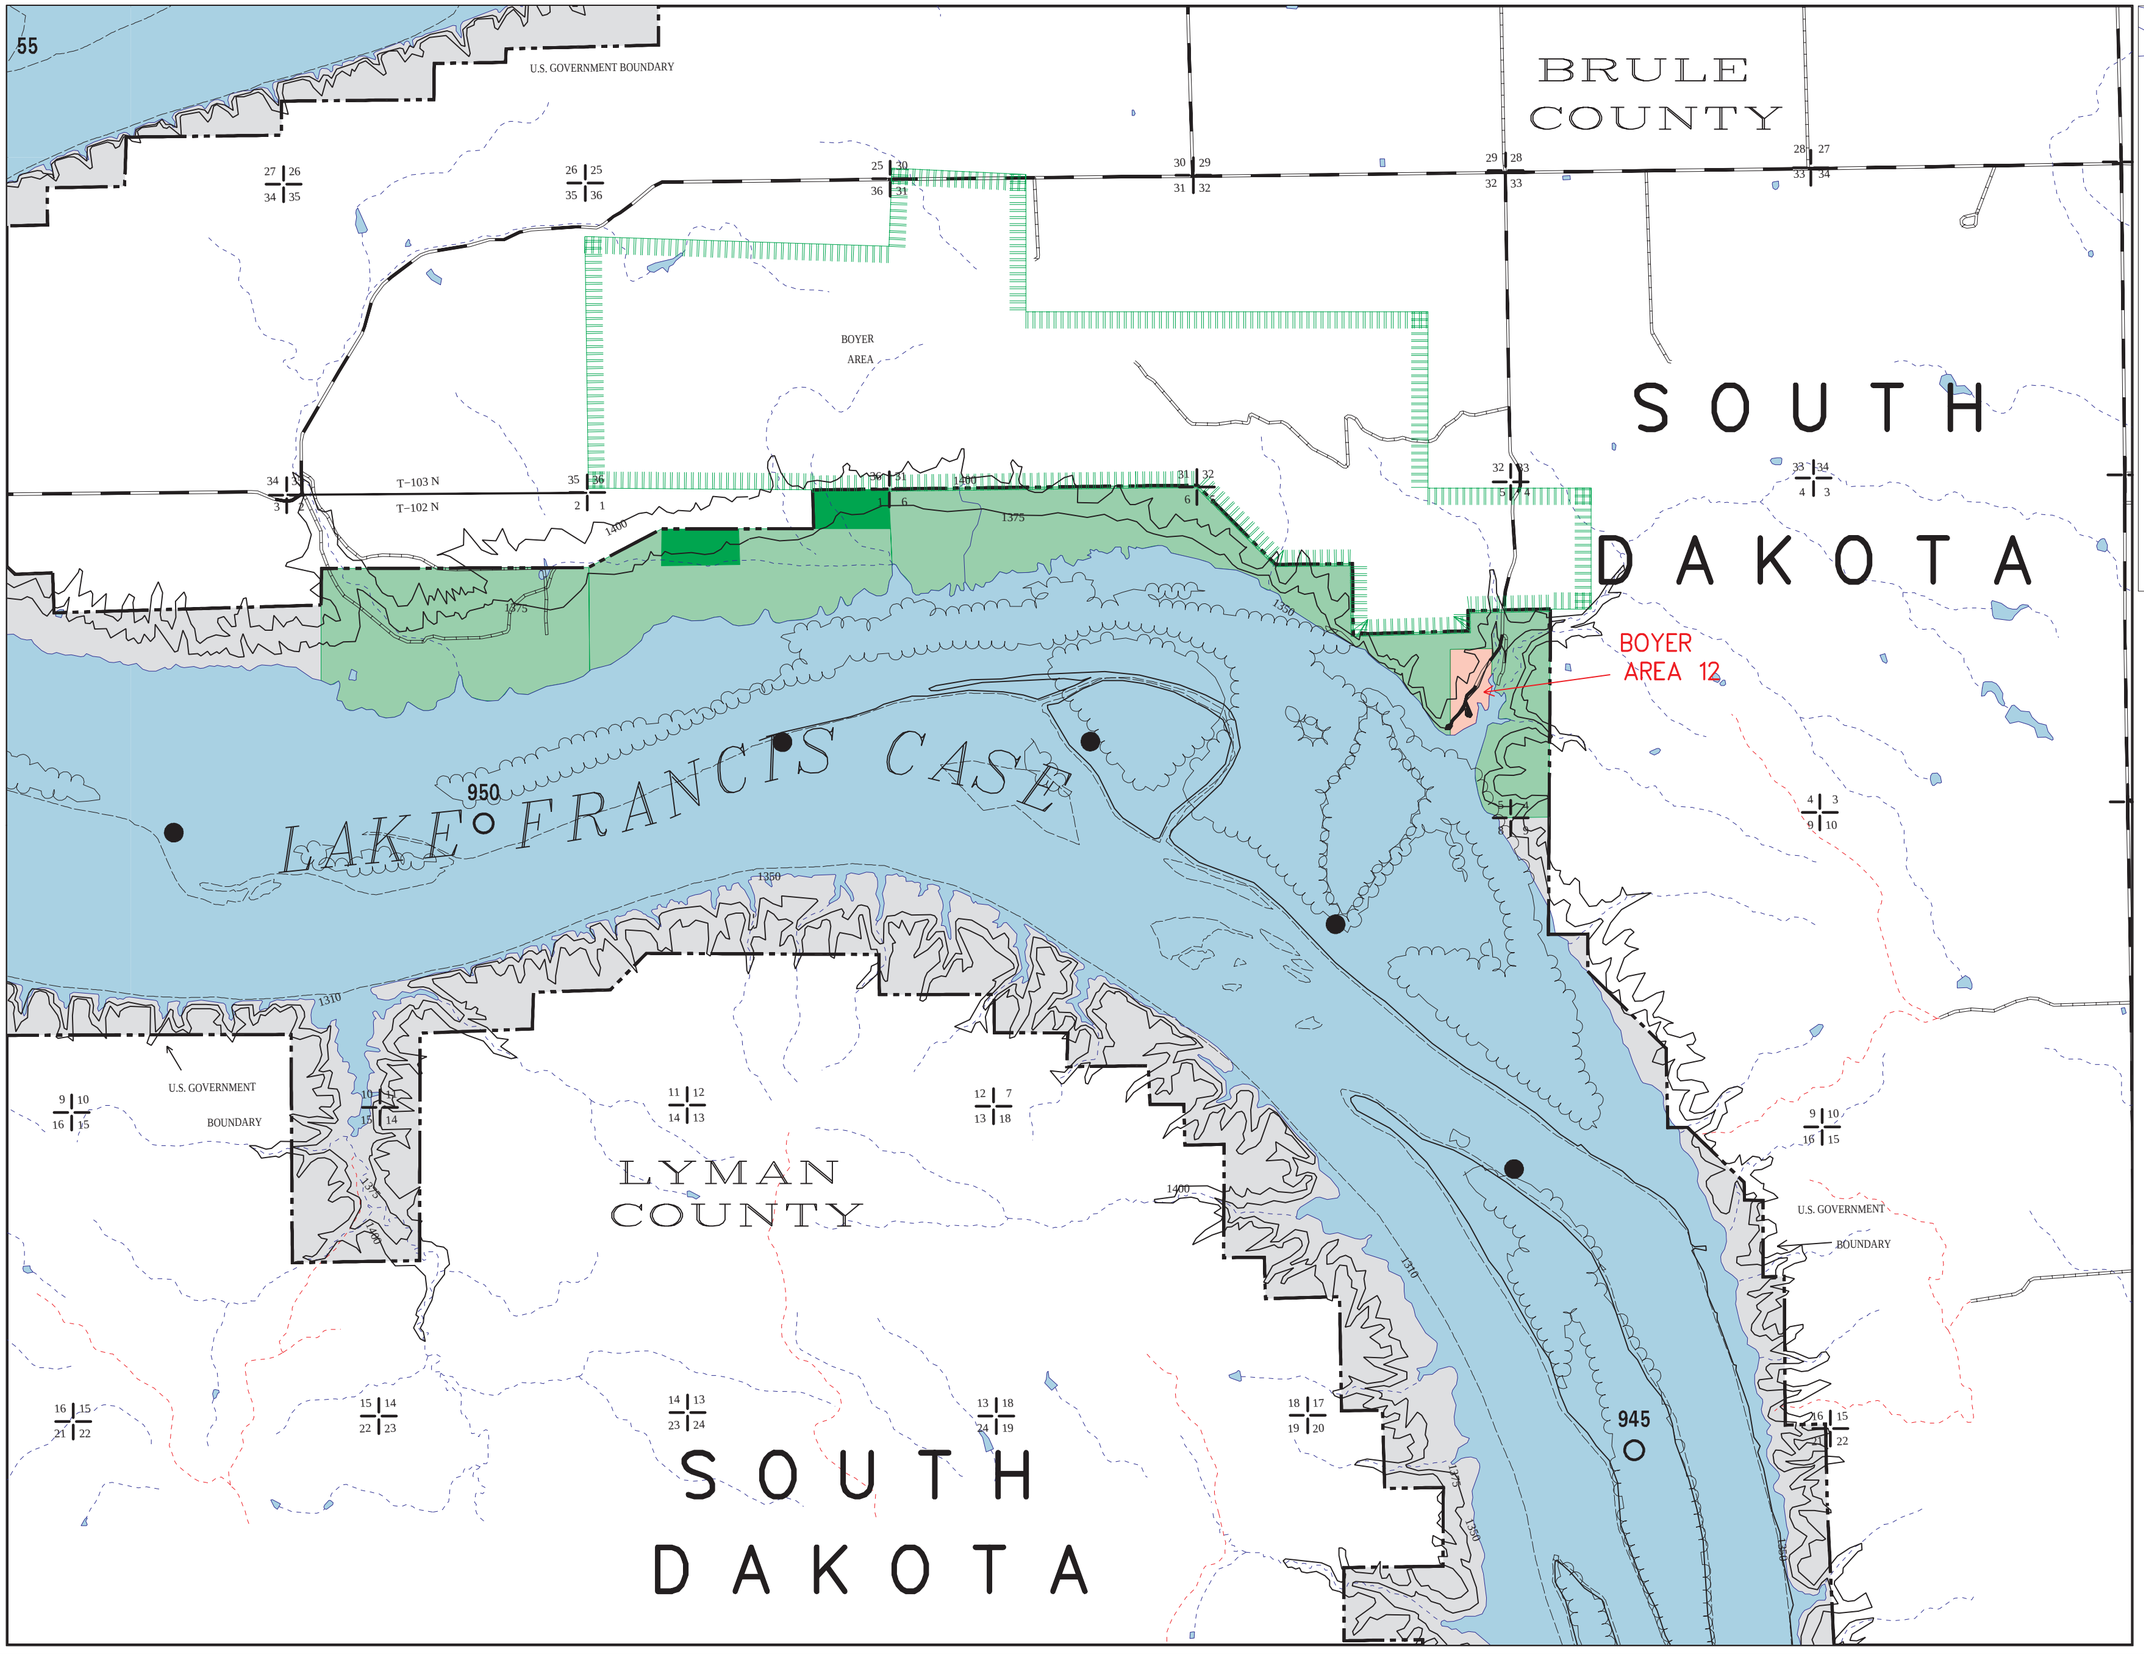

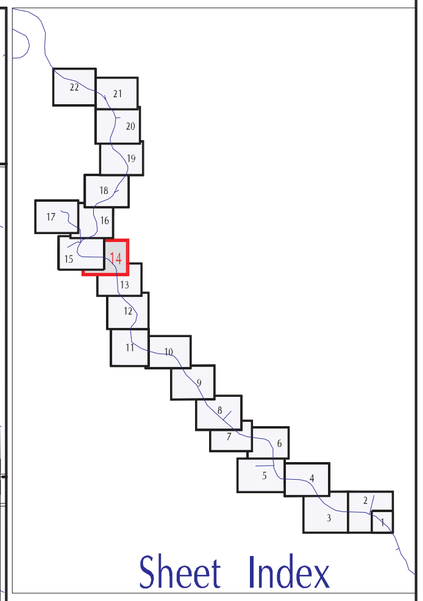

N

1000 0 1000 2000 3000 4000 Feet

FORT RANDALL PROJECT
SOUTH DAKOTA

U.S. ARMY CORPS OF ENGINEERS
OMAHA DISTRICT
SEPTEMBER 1996
SHEET 14 OF 22