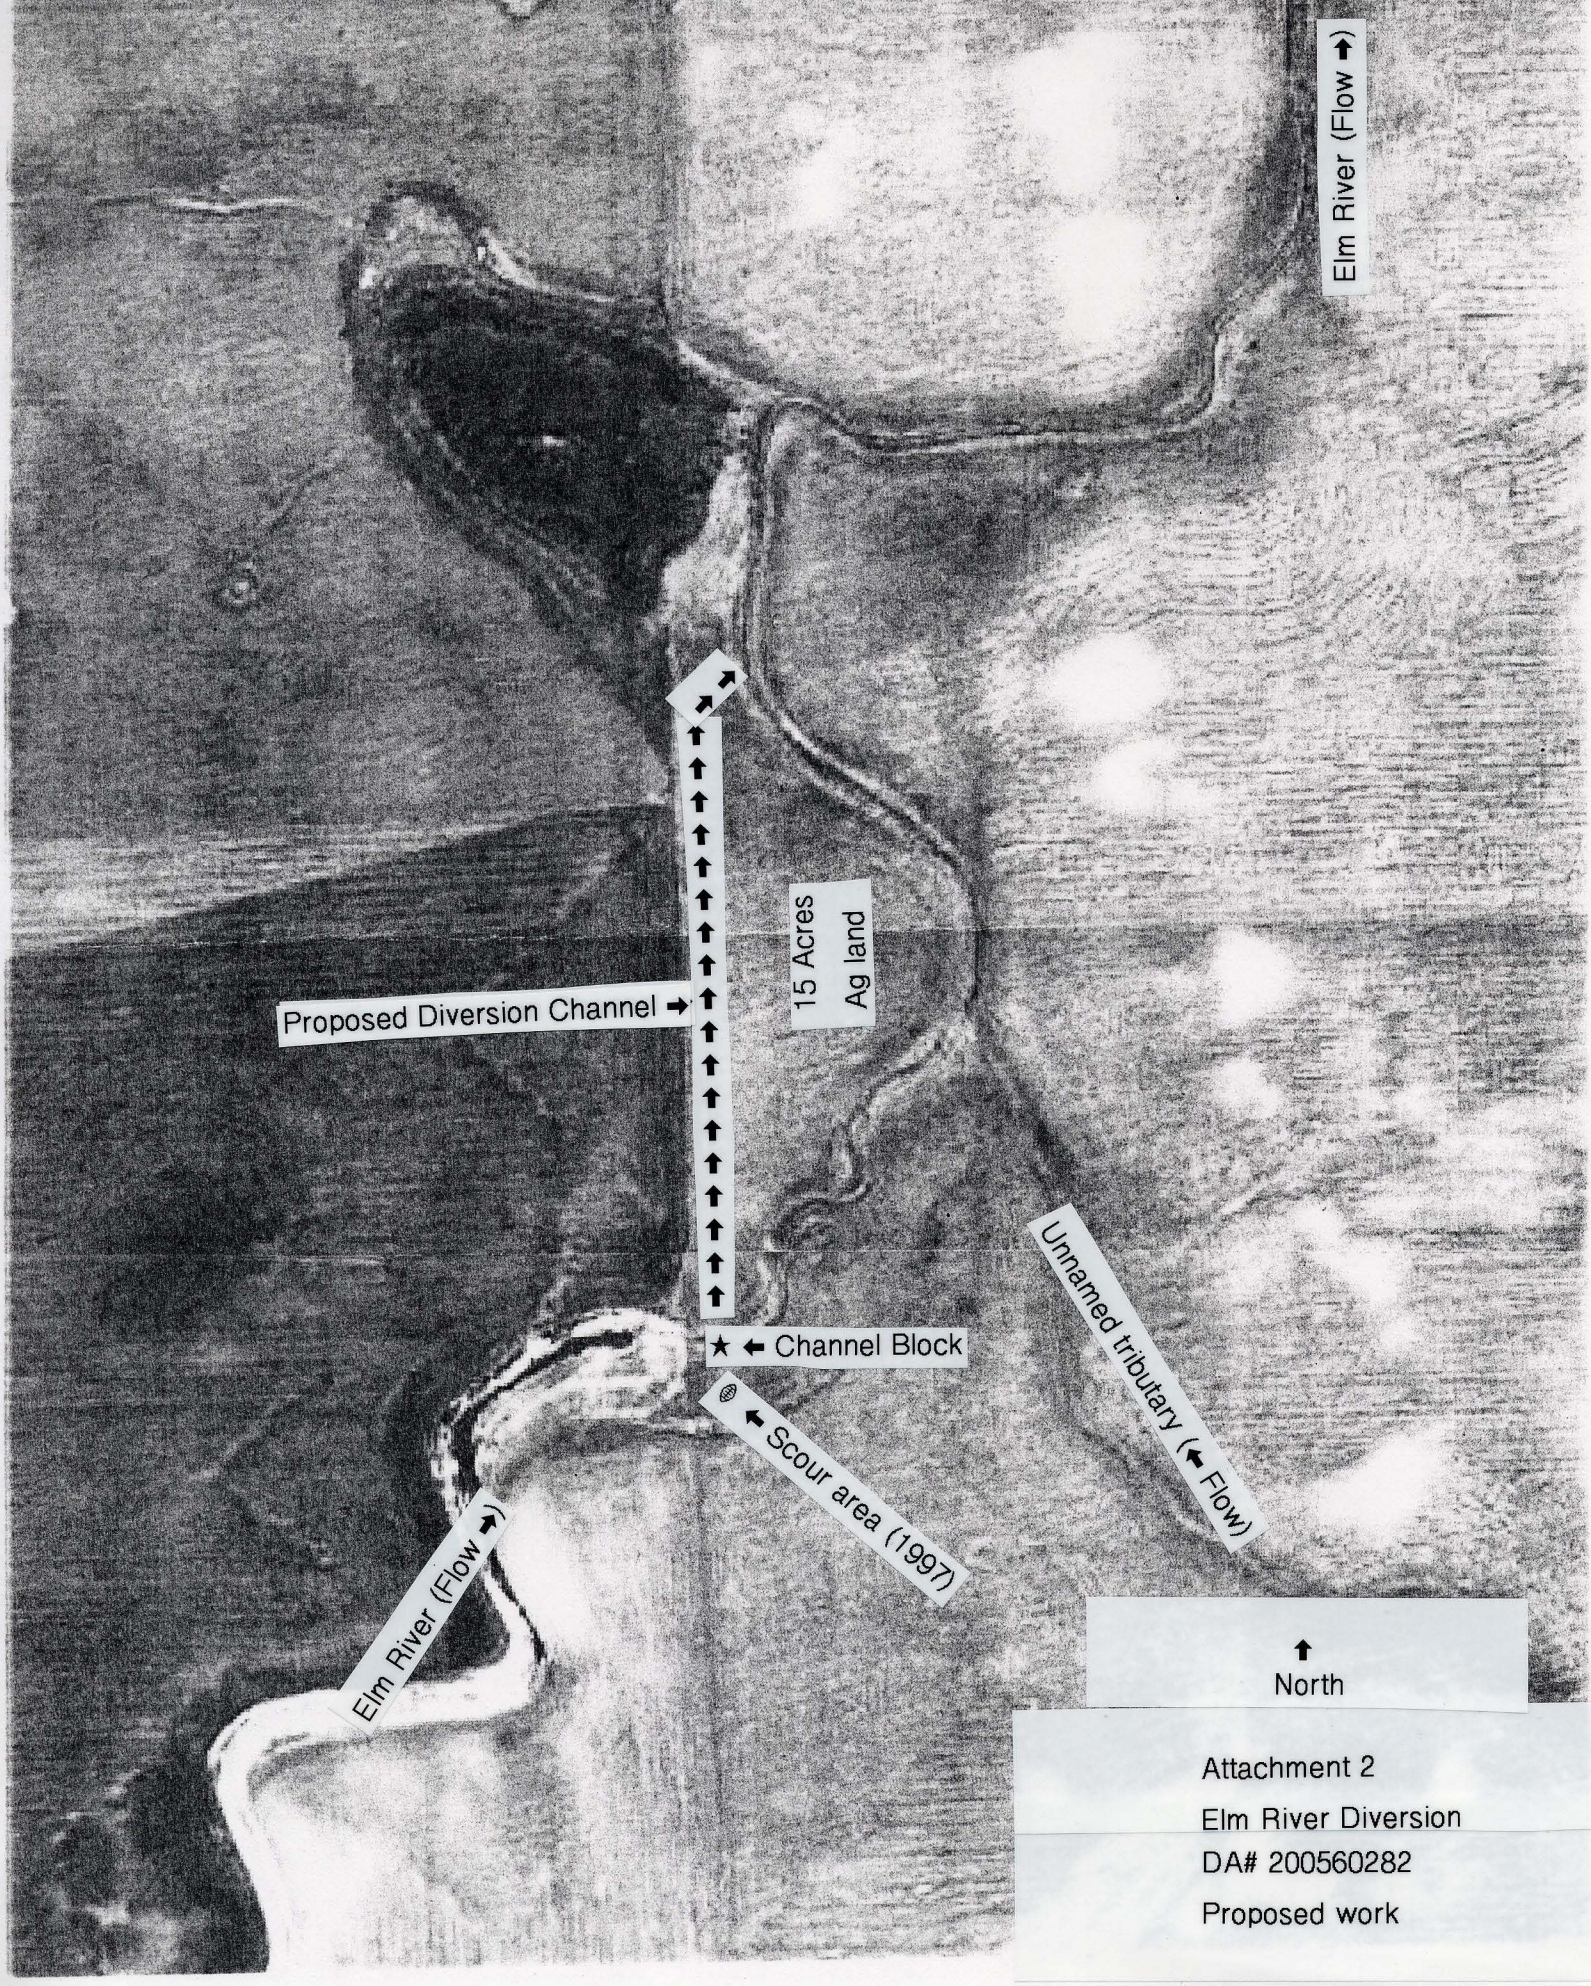

Attachment 2

Elm River Diversion

DA# 200560282

Proposed work