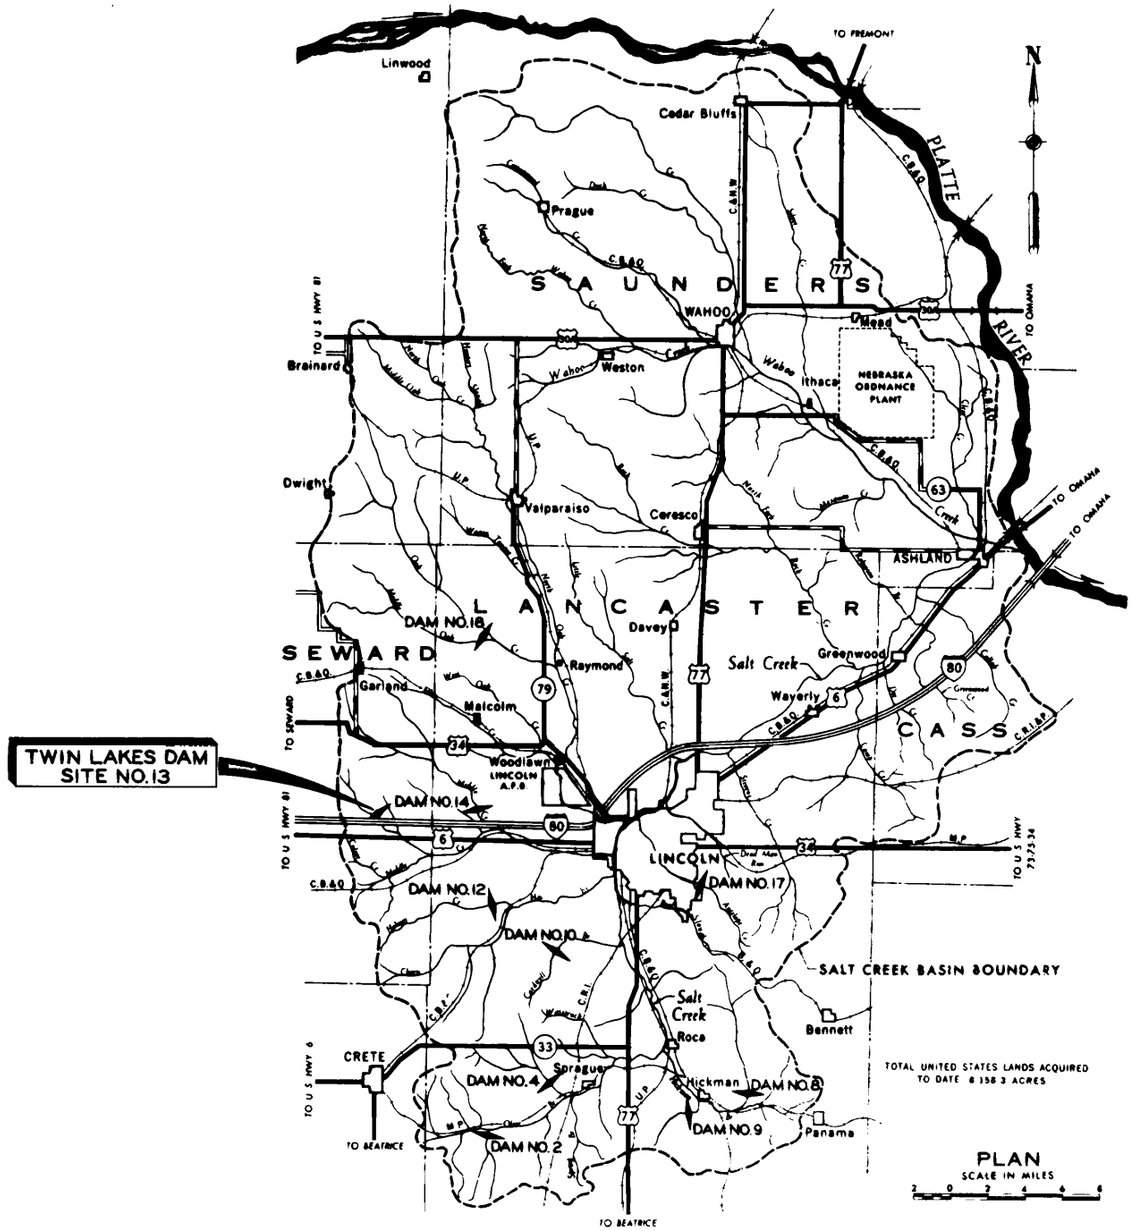

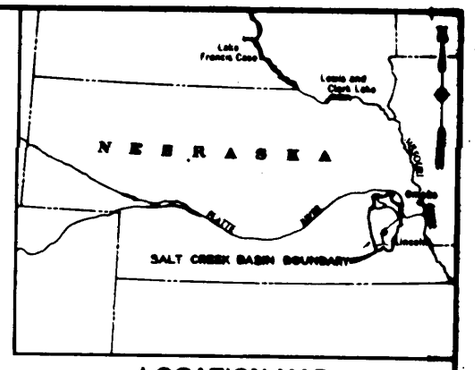

LOCATION MAP

THIS DRAWING HAS BEEN REDUCED TO THREE-EIGHTHS THE ORIGINAL SCALE.

DATE	DESCRIPTION	MADE	APPR'D

REVISIONS

U. S. ARMY ENGINEER DISTRICT, OMAHA
CORPS OF ENGINEERS
OMAHA, NEBRASKA

DESIGNED BY:
DRAWN BY:
CHECKED BY:
SUBMITTED BY:
CHIEF SECTION
FT CONSTRUCTED
CHIEF DESIGN BRANCH
APPROVED:

SALT CREEK AND ITS TRIBUTARIES, NEBRASKA
TWIN LAKES DAM AND LAKE SITE NO.13
PROJECT LOCATION MAP

APPROVED DATE
CHIEF, ENGINEERING DIVISION
SCALE AS SHOWN SPEC. NO. 2-2-64 DR. 5-8-64

SAFETY DAYS

CONTRACT NO