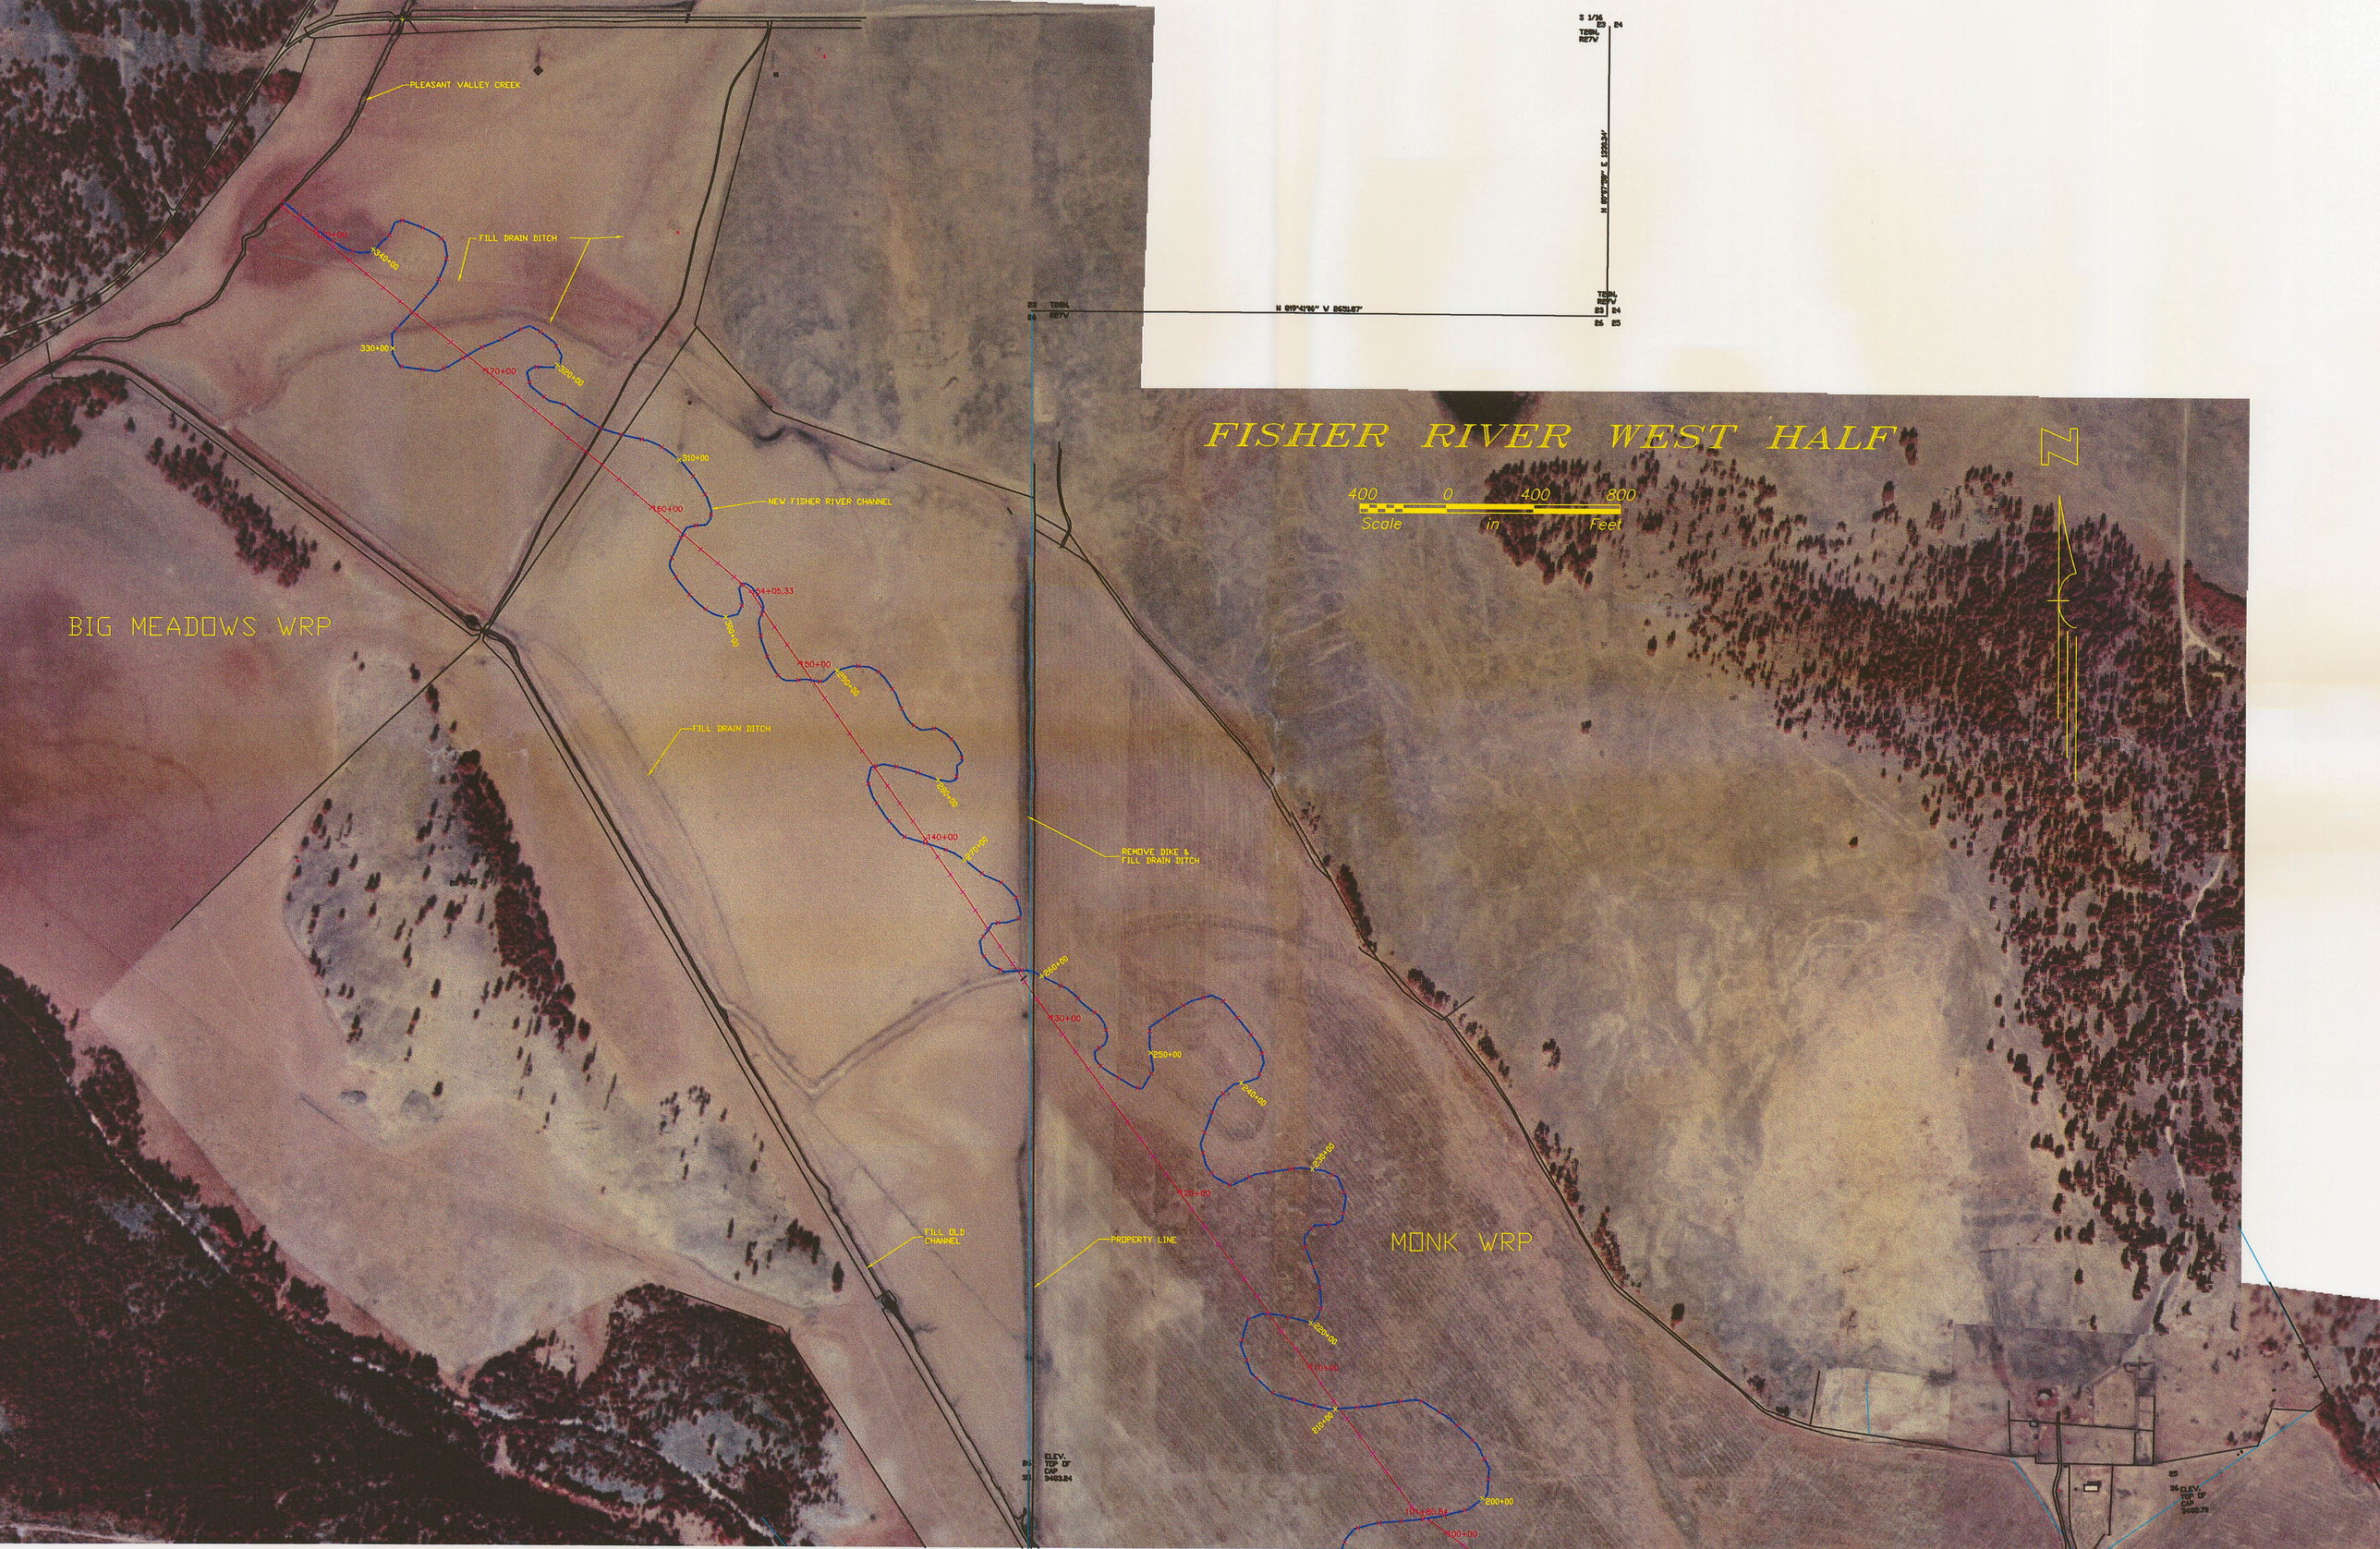
FISHER RIVER WEST HALF
400 0 400 800
Scale in Feet
N
PLEASANT VALLEY CREEK
FILL DRAIN DITCH
NEW FISHER RIVER CHANNEL
BIG MEADOWS WRP
FILL DRAIN DITCH
REMOVE DIKE & FILL DRAIN DITCH
FILL OLD CHANNEL
PROPERTY LINE
MONK WRP