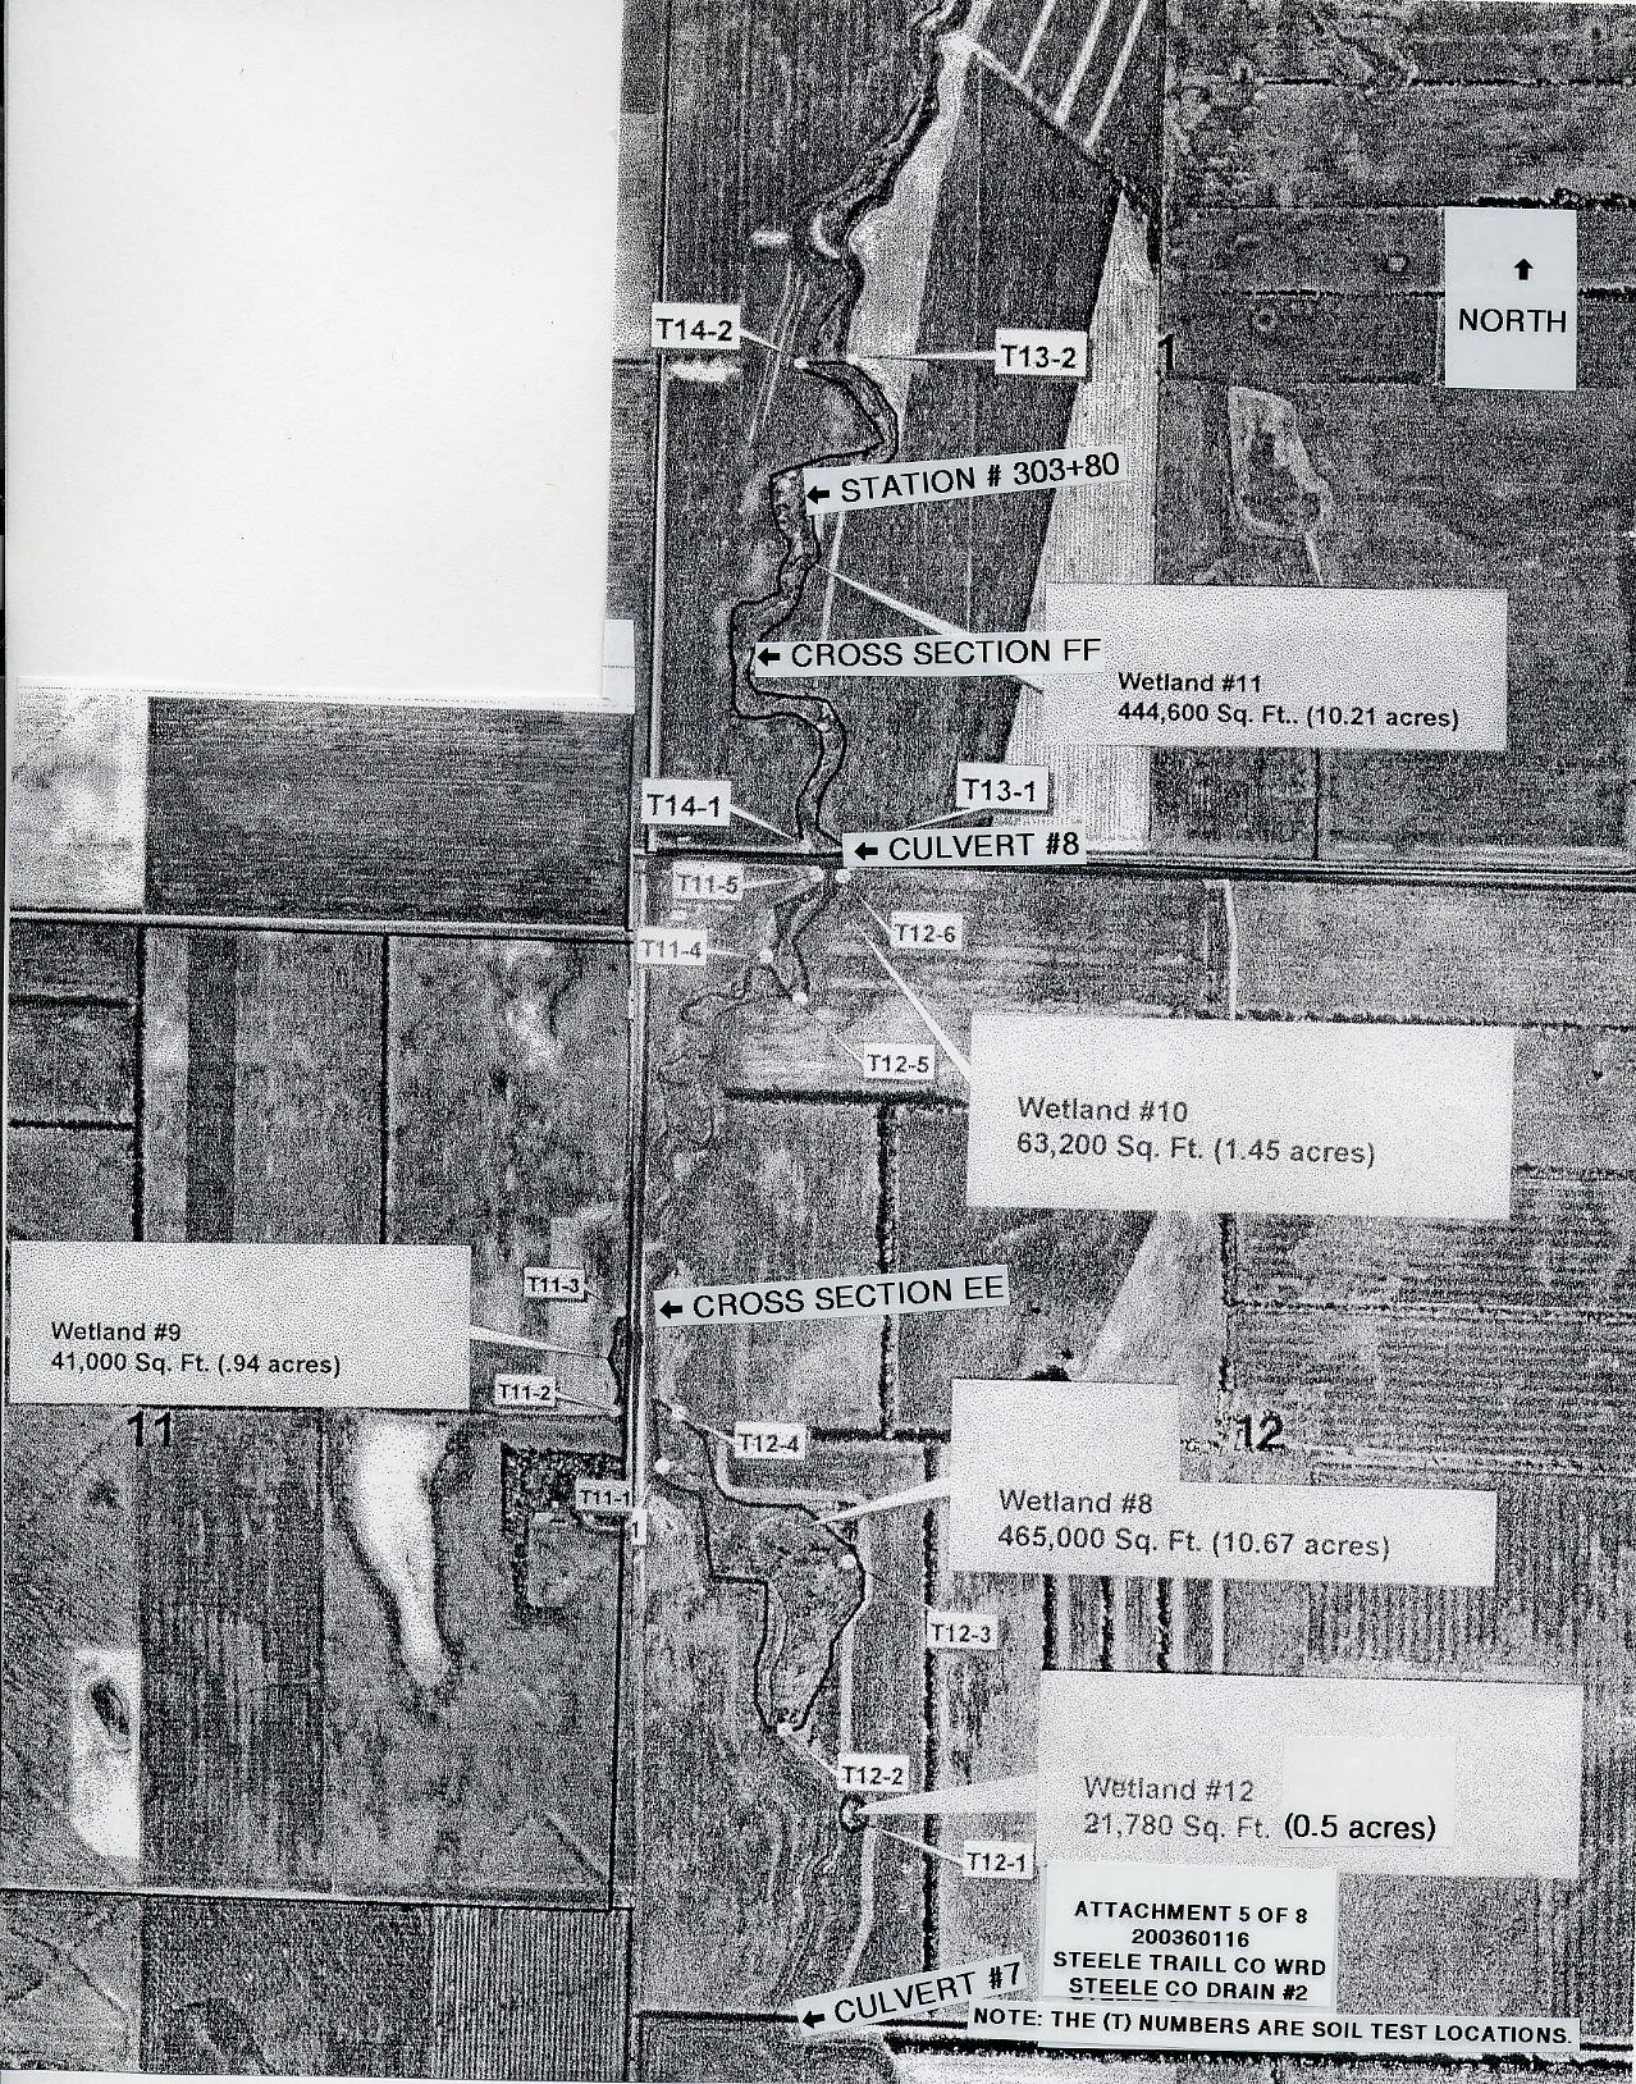

ATTACHMENT 5 OF 8
200360116
STEELE TRAILL CO WRD
STEELE CO DRAIN #2

NOTE: THE (T) NUMBERS ARE SOIL TEST LOCATIONS.

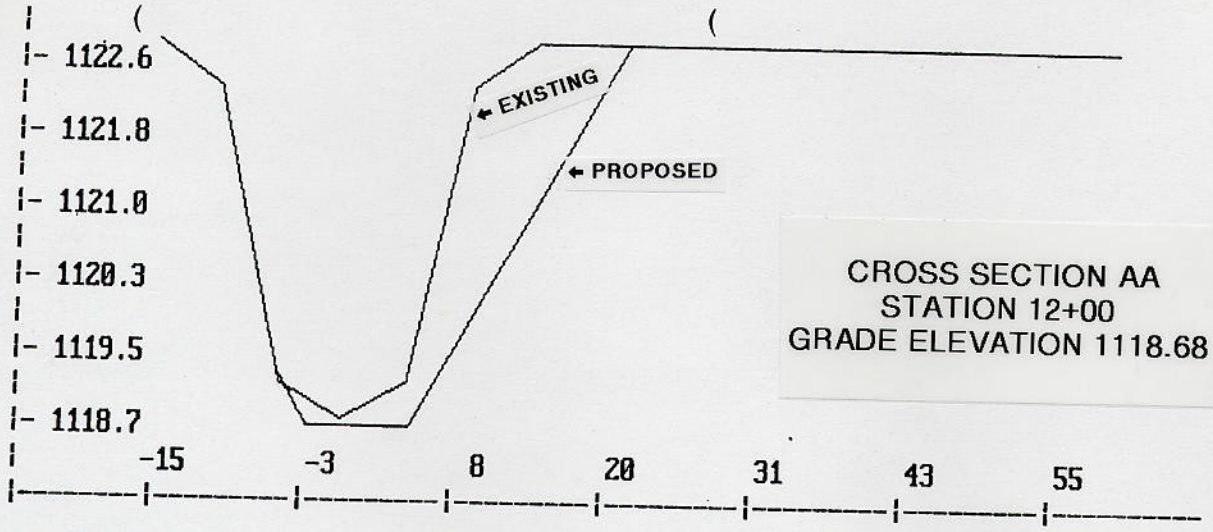

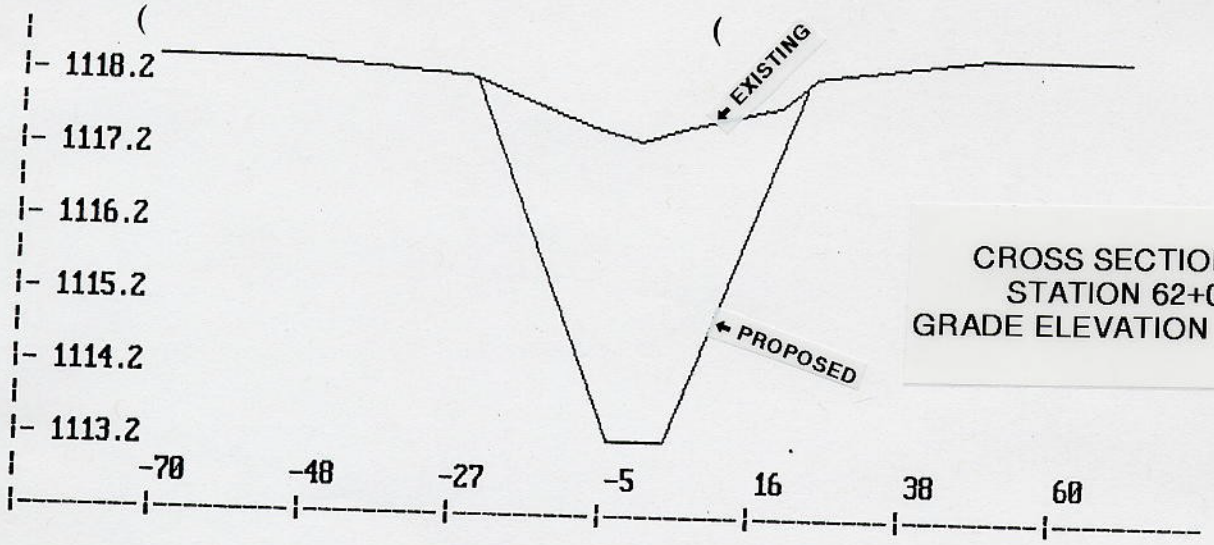

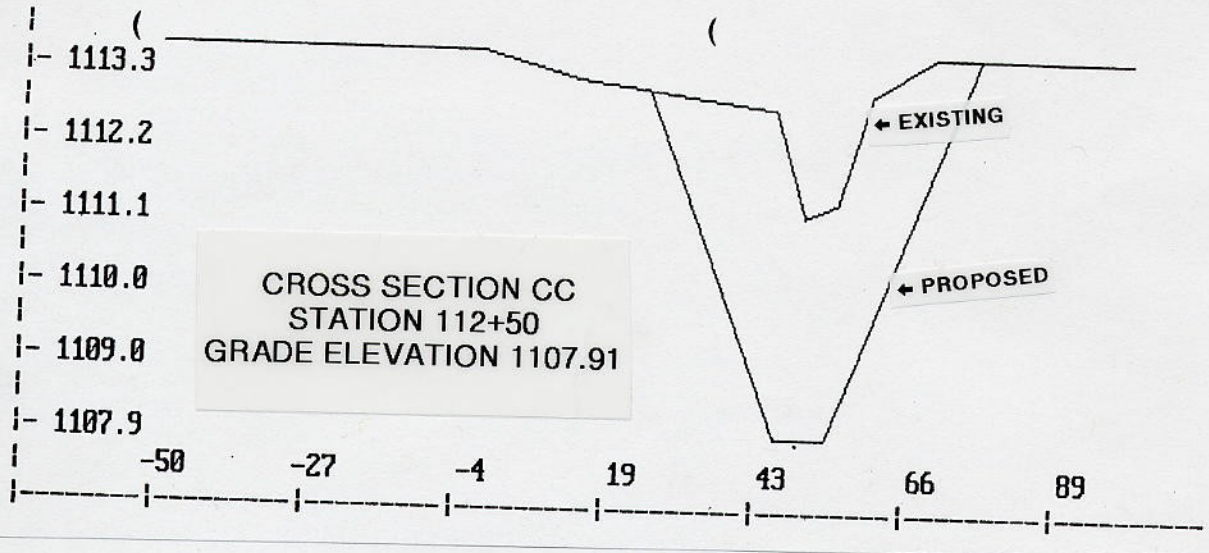

ATTACHMENT 6 OF 8
200360116
STEELE TRAILL CO WRD
STEELE CO DRAIN #2