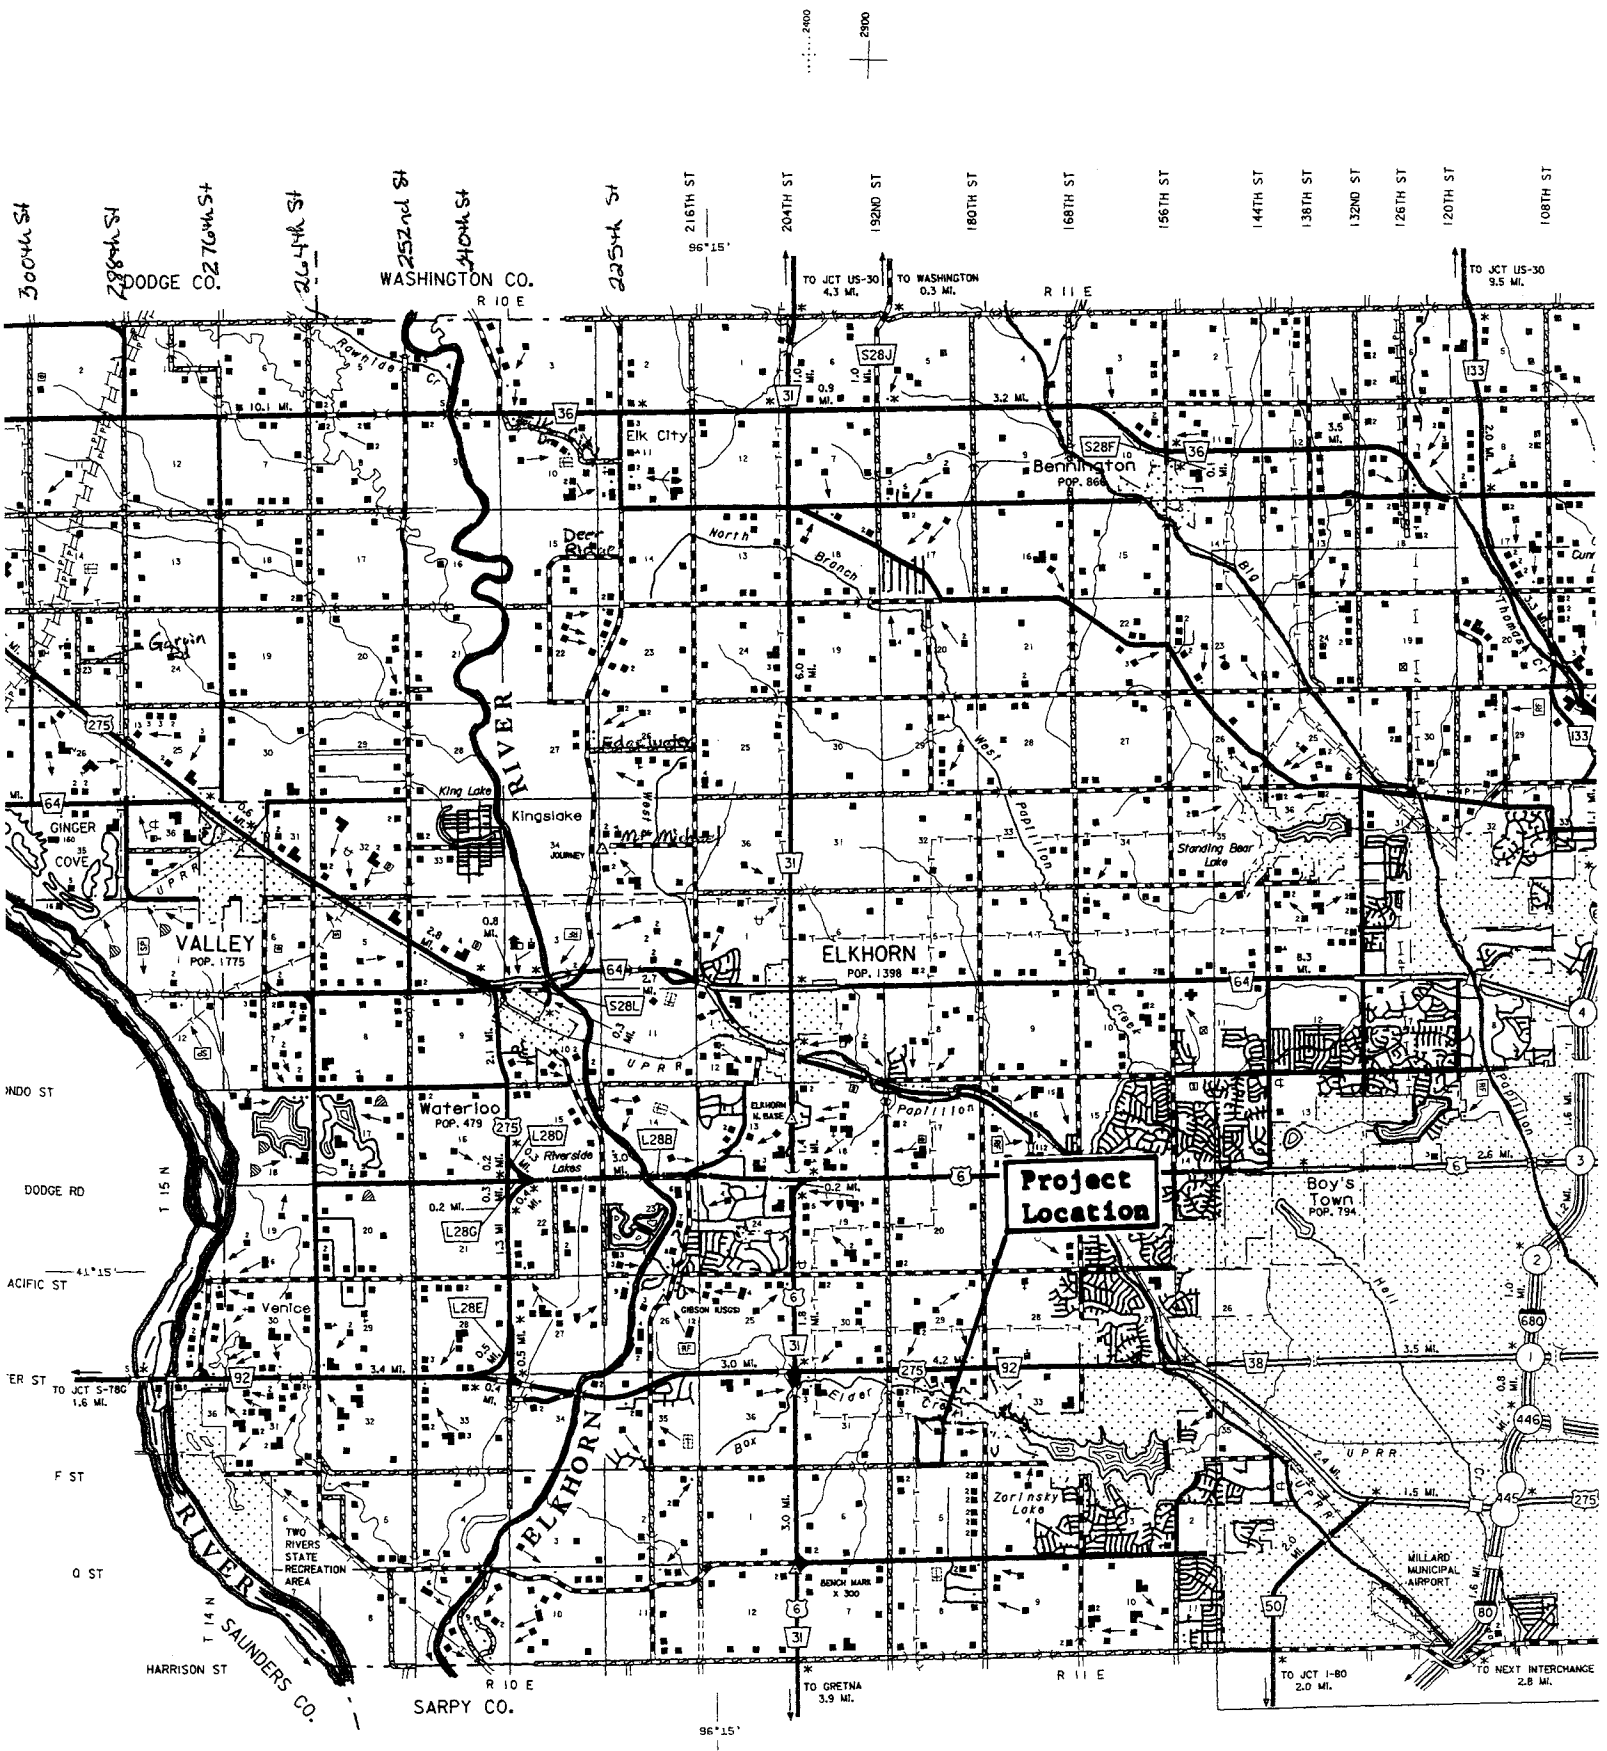

DODGE CO.
WASHINGTON CO.
SARPY CO.
SAUNDERS CO.
R 10 E
R 11 E
T 15 N
T 14 N
216TH ST
204TH ST
192ND ST
180TH ST
168TH ST
156TH ST
144TH ST
138TH ST
132ND ST
126TH ST
120TH ST
108TH ST
96°15'
41°15'
TO JCT US-30 4.3 MI.
TO WASHINGTON 0.3 MI.
TO JCT US-30 9.5 MI.
TO JCT S-78C 1.6 MI.
TO GRETNA 3.9 MI.
TO JCT I-80 2.0 MI.
TO NEXT INTERCHANGE 2.8 MI.
Elk City
Bennington
POP. 866
Kingslake
King Lake
Deer Ridge
Garvin
GINGER COVE
VALLEY
POP. 1775
ELKHORN
POP. 1398
Waterloo
POP. 479
Riverside Lakes
Venice
Boy's Town
POP. 794
Standing Bear Lake
Zorinsky Lake
Project Location
ELKHORN RIVER
TWO RIVERS STATE RECREATION AREA
MILLARD MUNICIPAL AIRPORT
BENCH MARK X 300
GIBSON RIDGE
ELKHORN N. BASE
DODGE RD
HARRISON ST

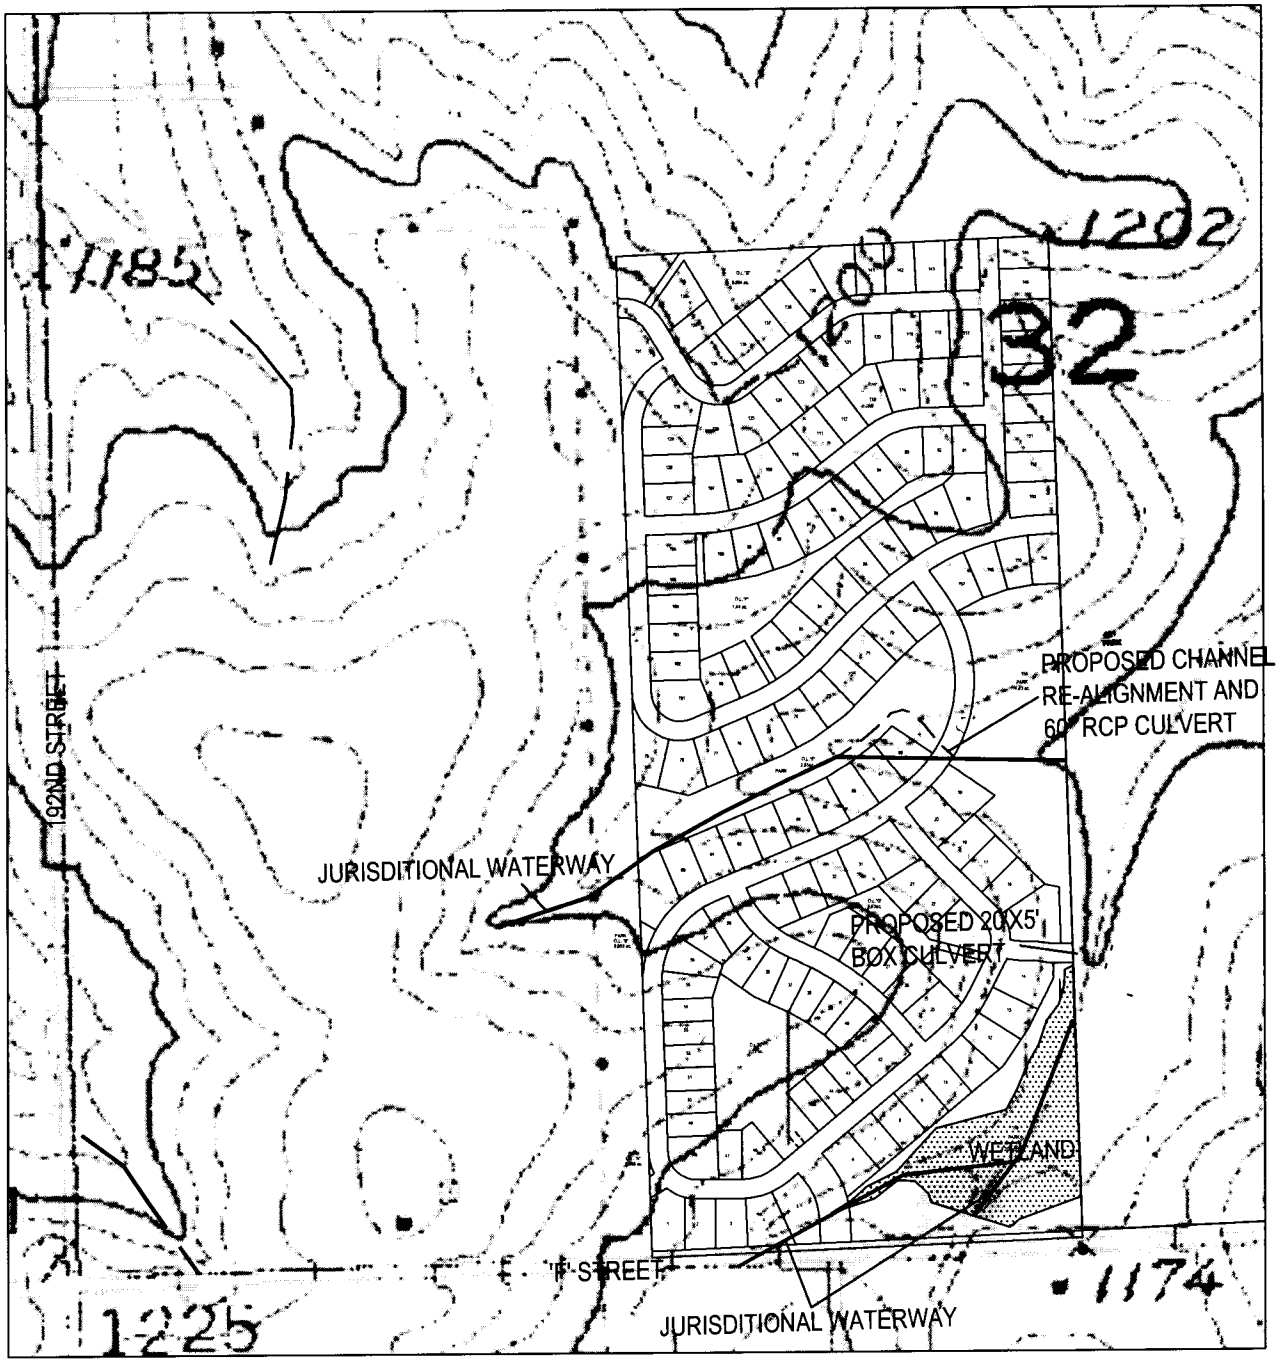

E&A CONSULTING GROUP, INC.
ENGINEERS • PLANNERS • SURVEYORS
12001 Q STREET OMAHA, NE 68137 PHONE: (402) 895-4700

Drawn by: KGV | Chkd by: ____ Date: _____ | Chkd by: ____ Date: _____

Job No.: 2002137.01 Date: 4/21/03

WEST BAY SPRINGS IMPACT EXHIBIT