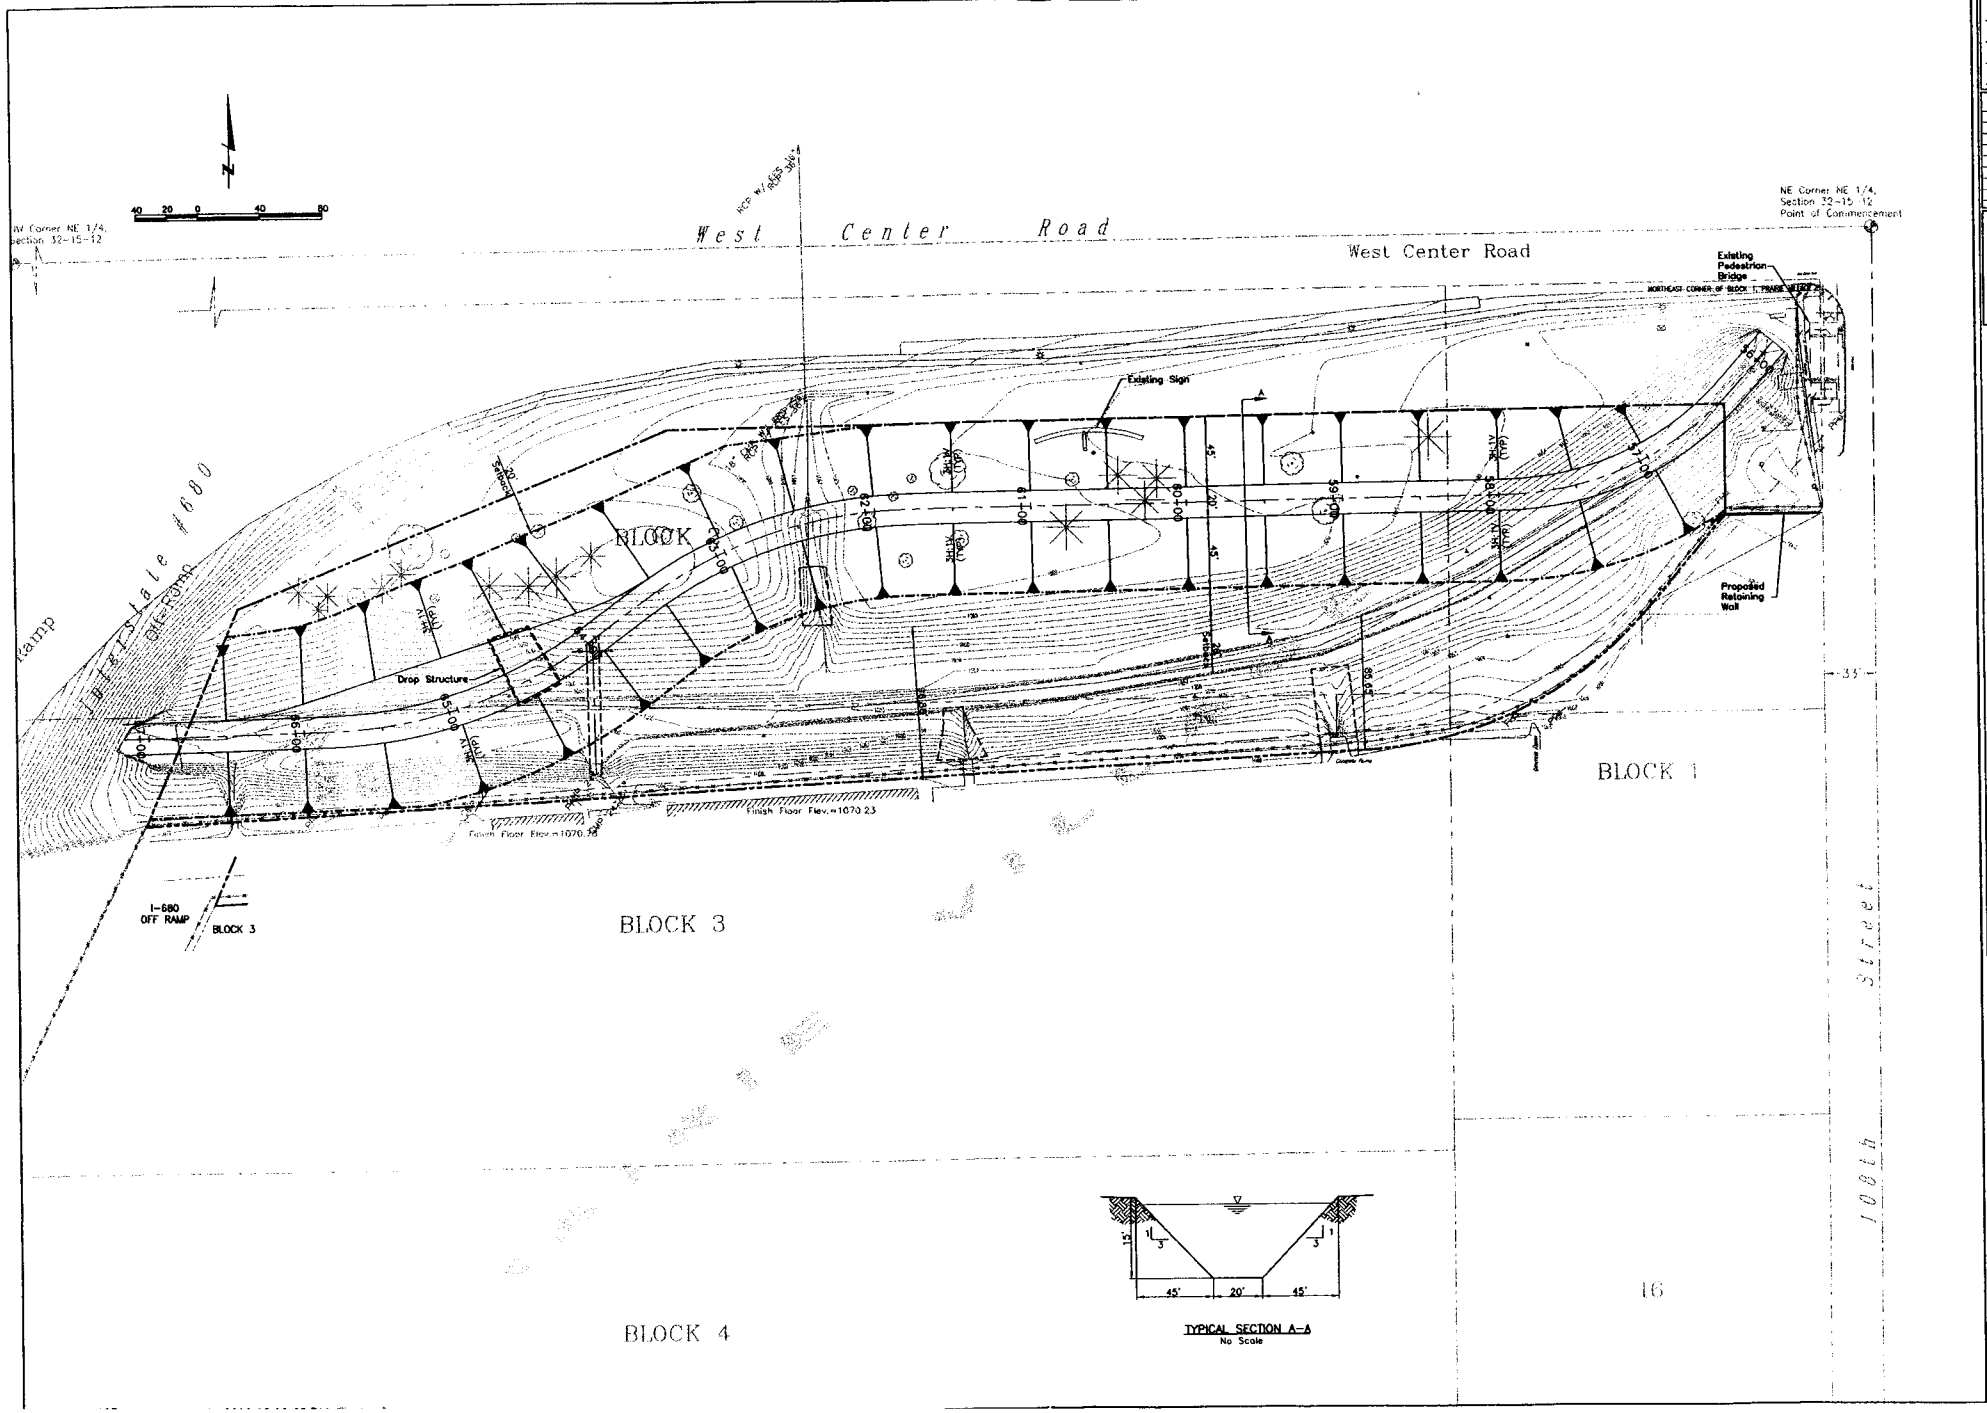

lamp, rynearson & associates, inc.
engineers surveyors planners

job nu
970
book
date
1
shee
1

Project Location
Center
Prairie Brook
Elm
110th
108th
107th
I-680
Prairie Hills
Oak
109th
Prairie Hills