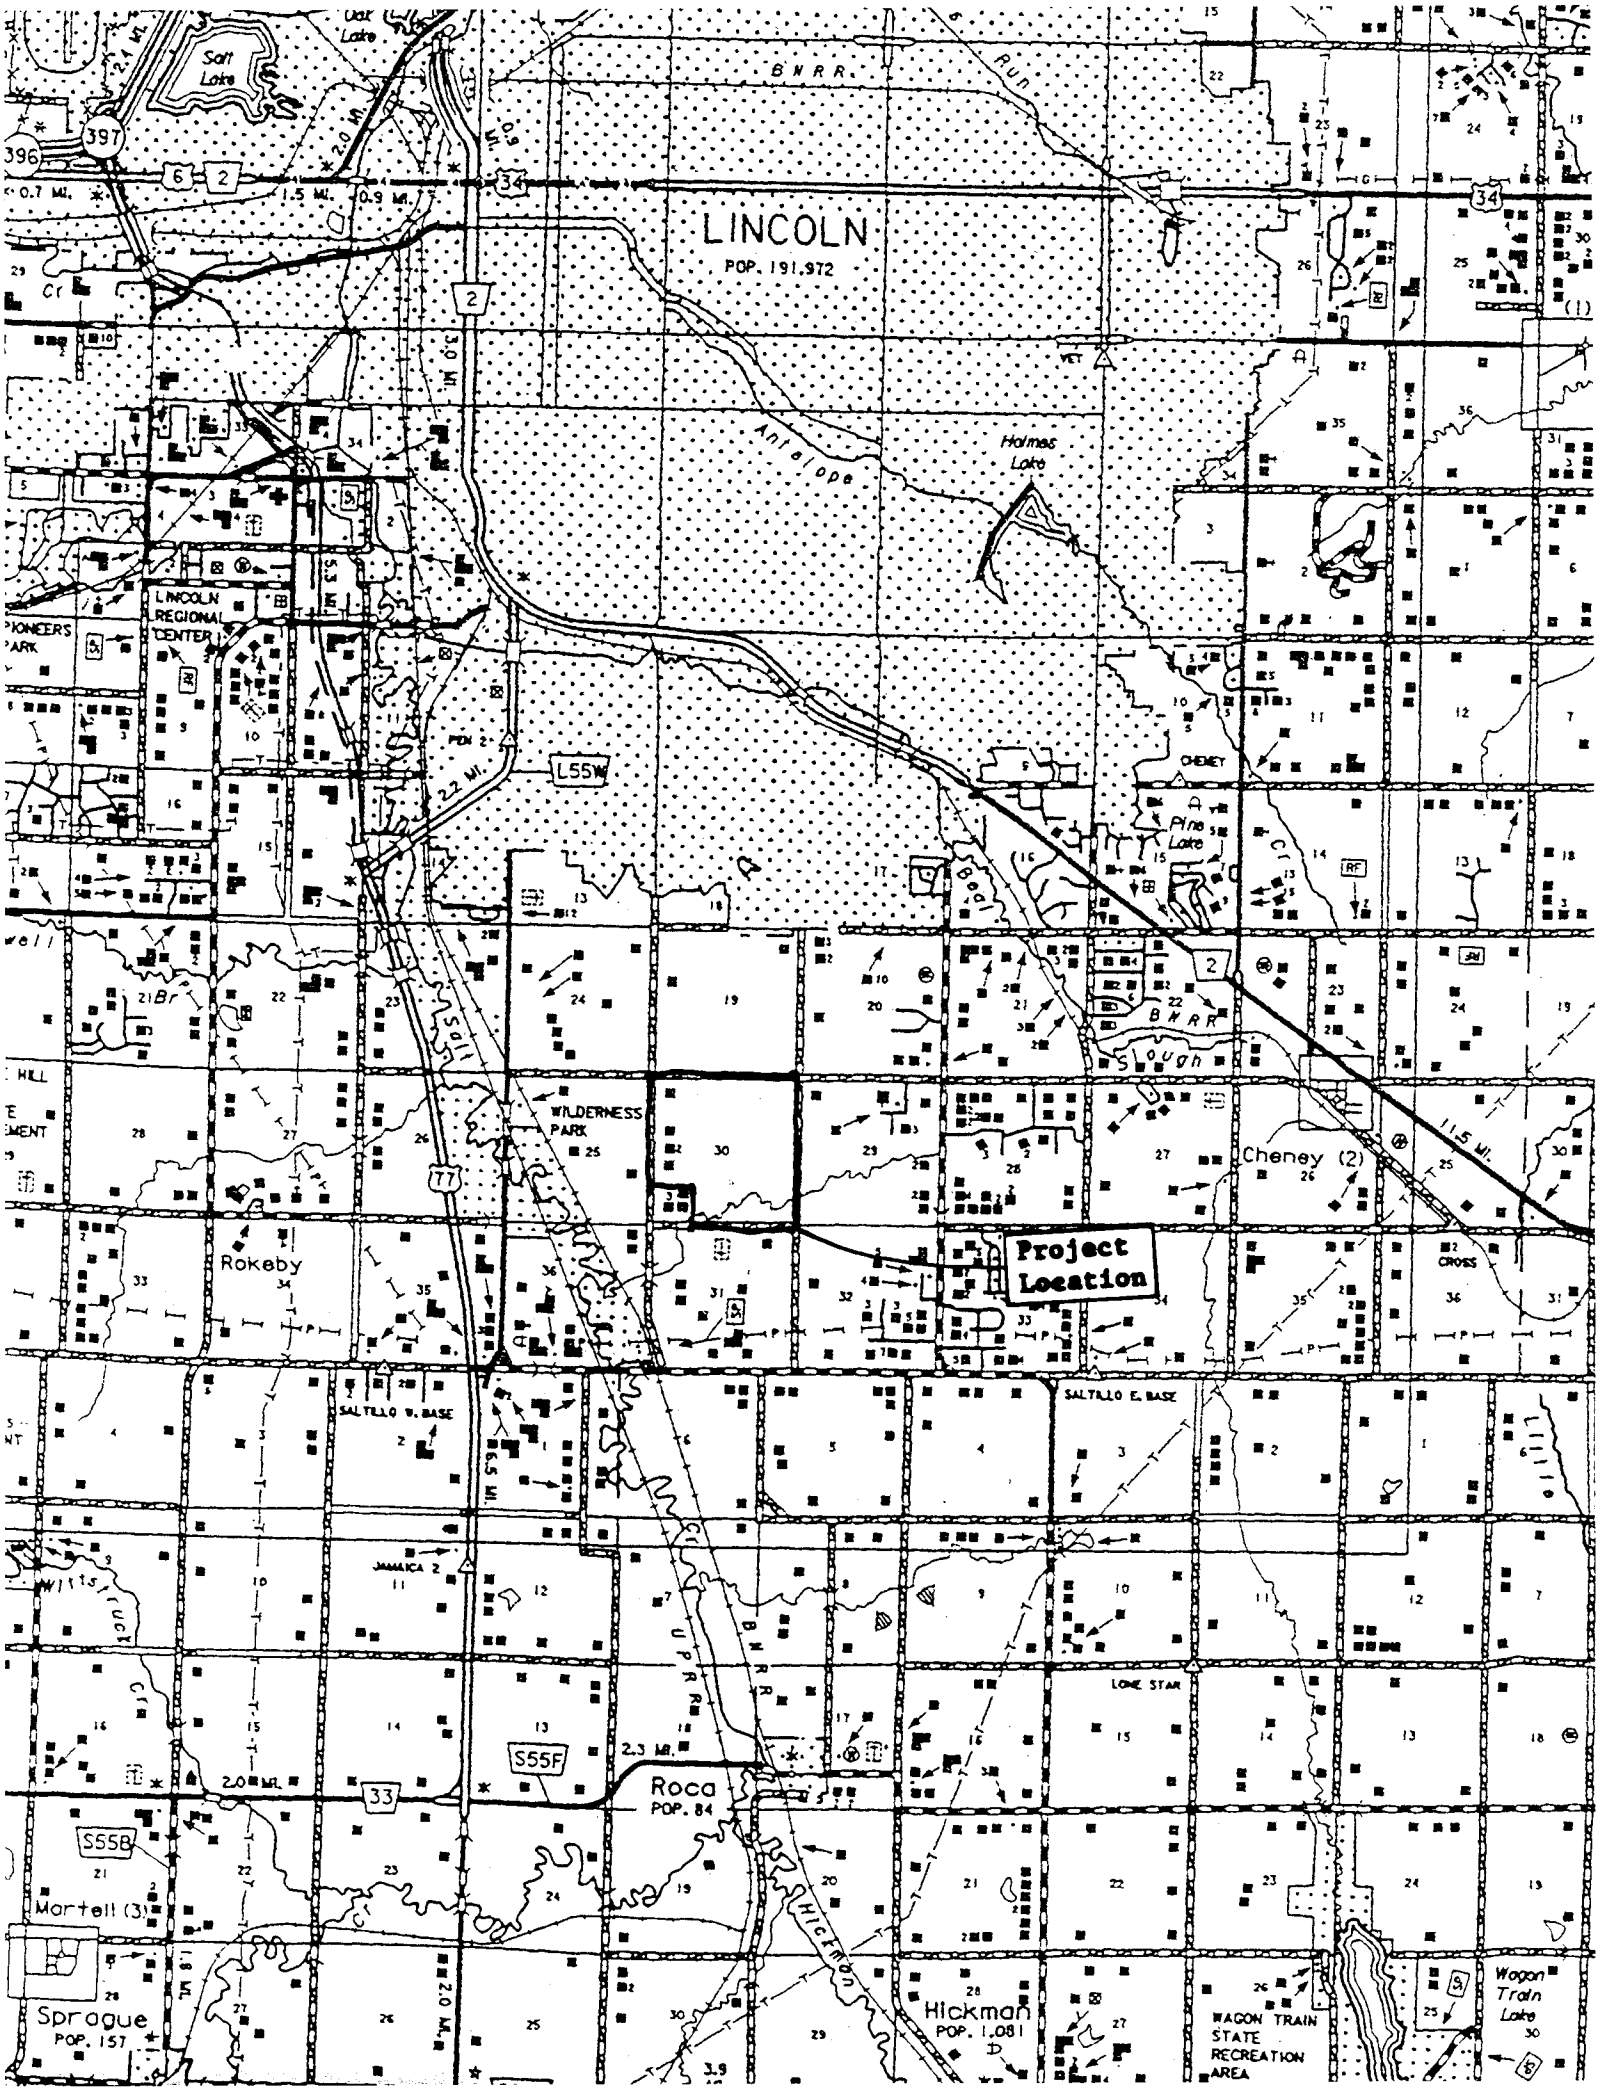

LINCOLN
POP. 191,972
Salt Lake
Oak Lake
Holmes Lake
Antelope
Run
LINCOLN REGIONAL CENTER
PIONEERS PARK
L55W
CHENEY
Pine Lake
Beal
Slough
WILDERNESS PARK
Cheney (2)
Project Location
Rokeby
SALTILLO W. BASE
SALTILLO E. BASE
JAMAICA 2
LONE STAR
S55F
Roca
POP. 84
S55B
Martell (3)
Sprague
POP. 157
Hickman
POP. 1,081
WAGON TRAIN STATE RECREATION AREA
Wagon Train Lake

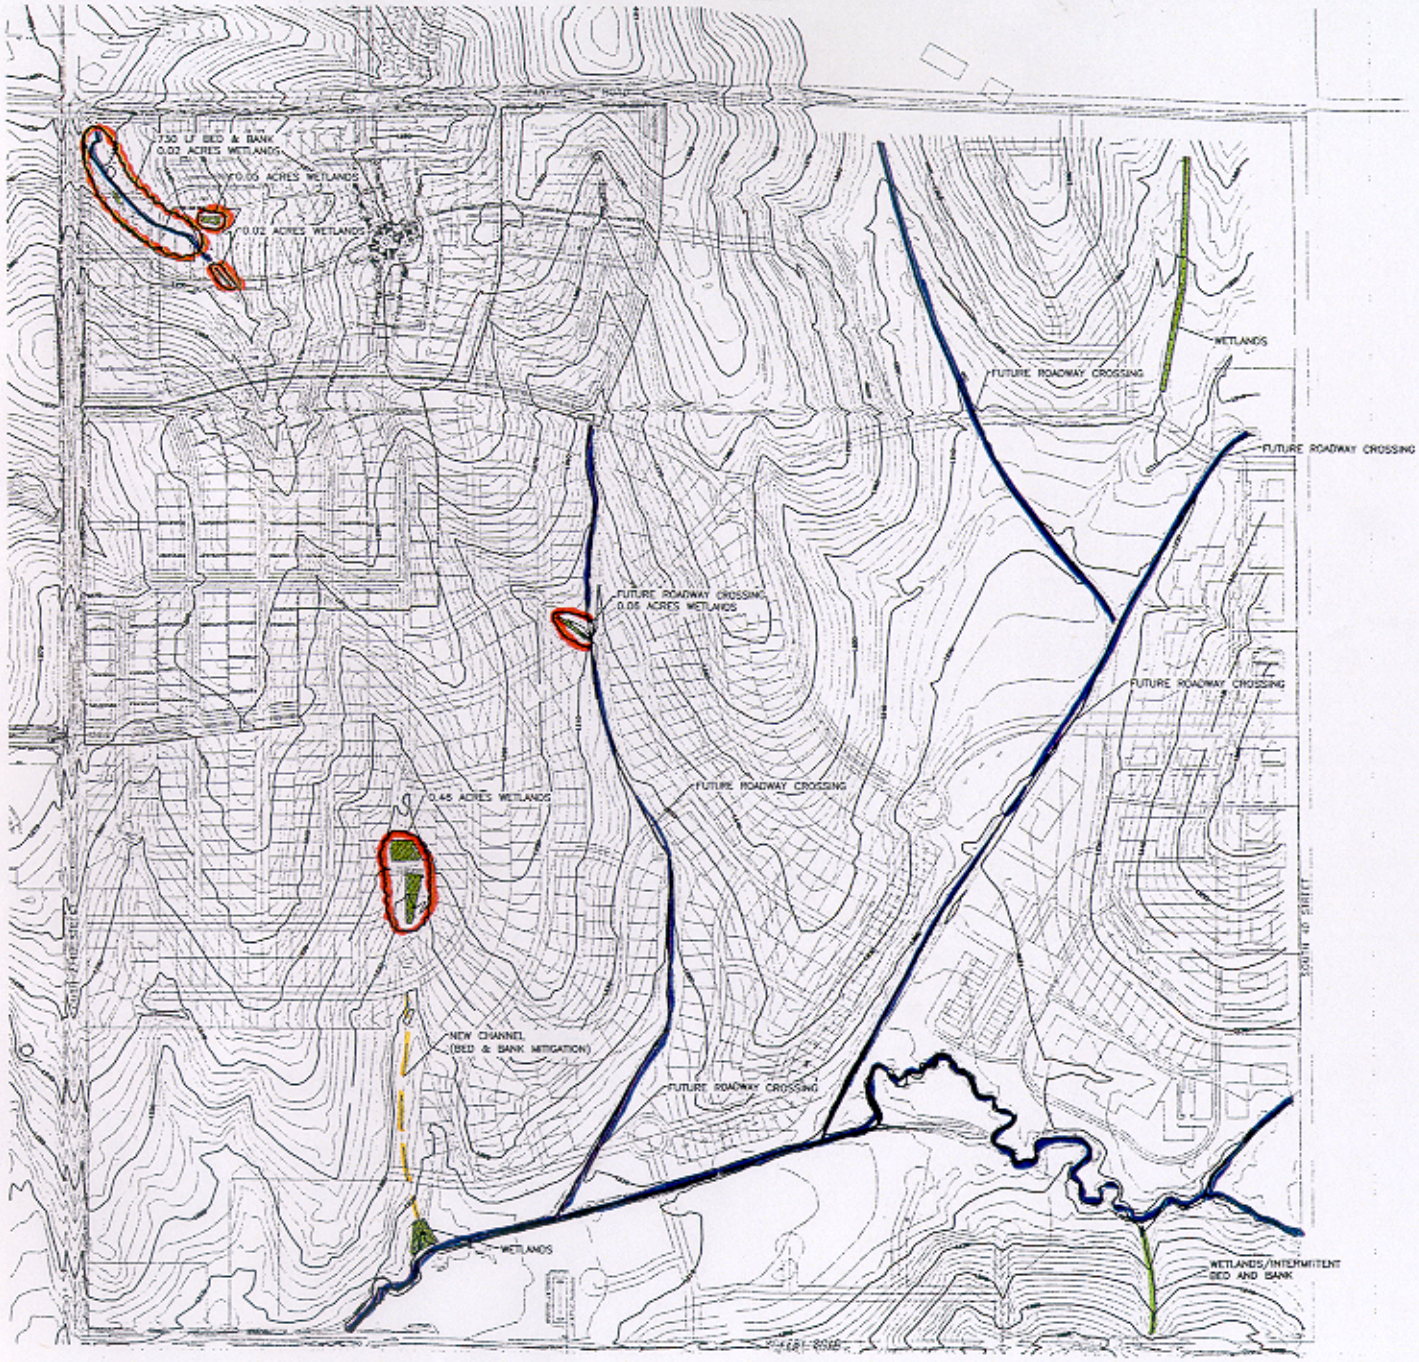

LEGEND

- IMPACTED AREA
- BED & BANK
- WETLANDS
- NEW CHANNEL

IMPACTED AREA

BED & BANK	730 LF.
BED & BANK FILL	900 CY
WETLANDS	0.61 AC.
WETLANDS FILL	4,000 CY

N

SCALE: 1"=600'

Drawn By: JMV
Dwg: WETLANDS
Date: 10/3/03
Job#: 02-048

SHEET
1 OF 1

WILDERNESS HILLS
WETLANDS EXHIBIT
Lincoln, Nebraska

EDC
ENGINEERING DESIGN CONSULTANTS
3200 Pioneer Ave. Suite 102, Lincoln, NE 68521 PH: 402-476-4014

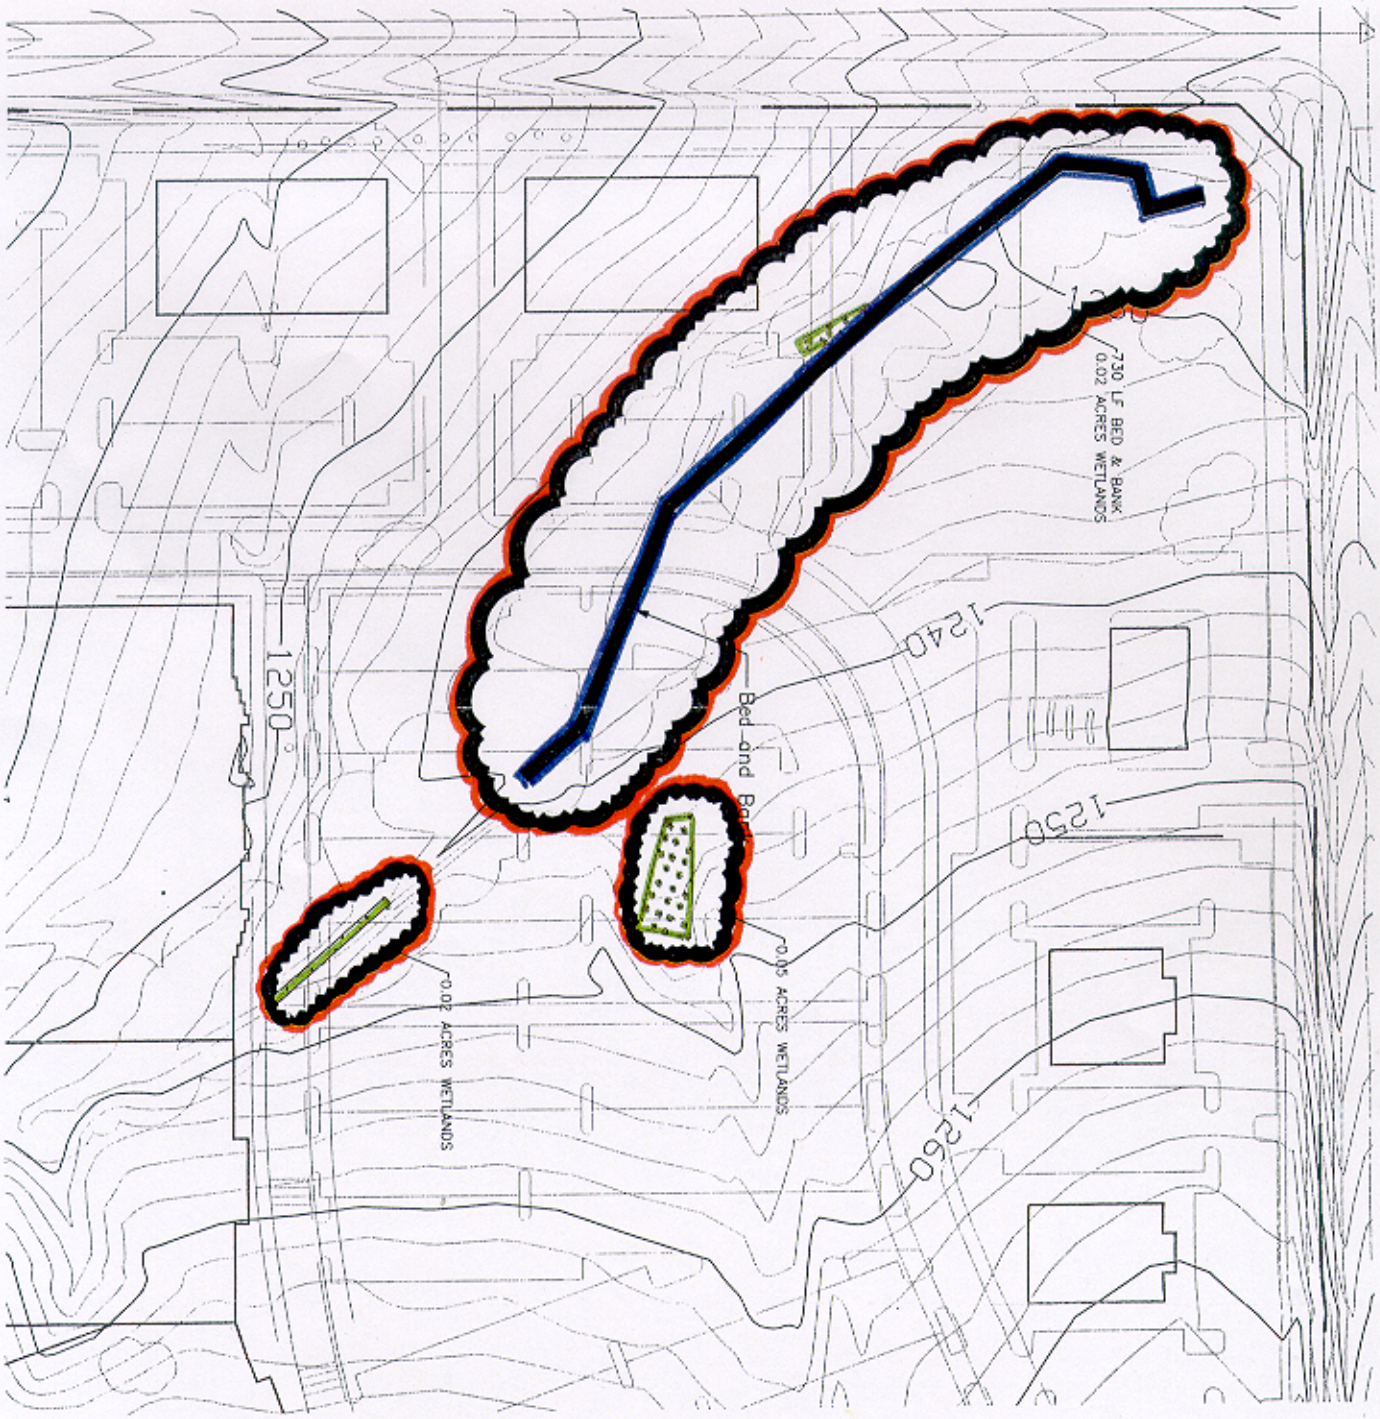

EDC
ENGINEERING DESIGN CONSULTANTS

WILDERNESS HILLS

WETLANDS EXHIBIT

Lincoln, Nebraska

Drawn By: JMV
Dwg: WETLANDS
Date: 10/3/03
Job#: 02-048

SHEET
1 OF 1

EDC
ENGINEERING DESIGN CONSULTANTS
1300 Fletcher Ave. Suite 102, Lincoln, NE 68521 PH: 402-436-6004

WILDERNESS HILLS

WETLANDS EXHIBIT

Lincoln, Nebraska

Drawn By: JMV
Dwg: WETLANDS
Date: 10/3/03
Job#: 02-048

SHEET 1 OF 1