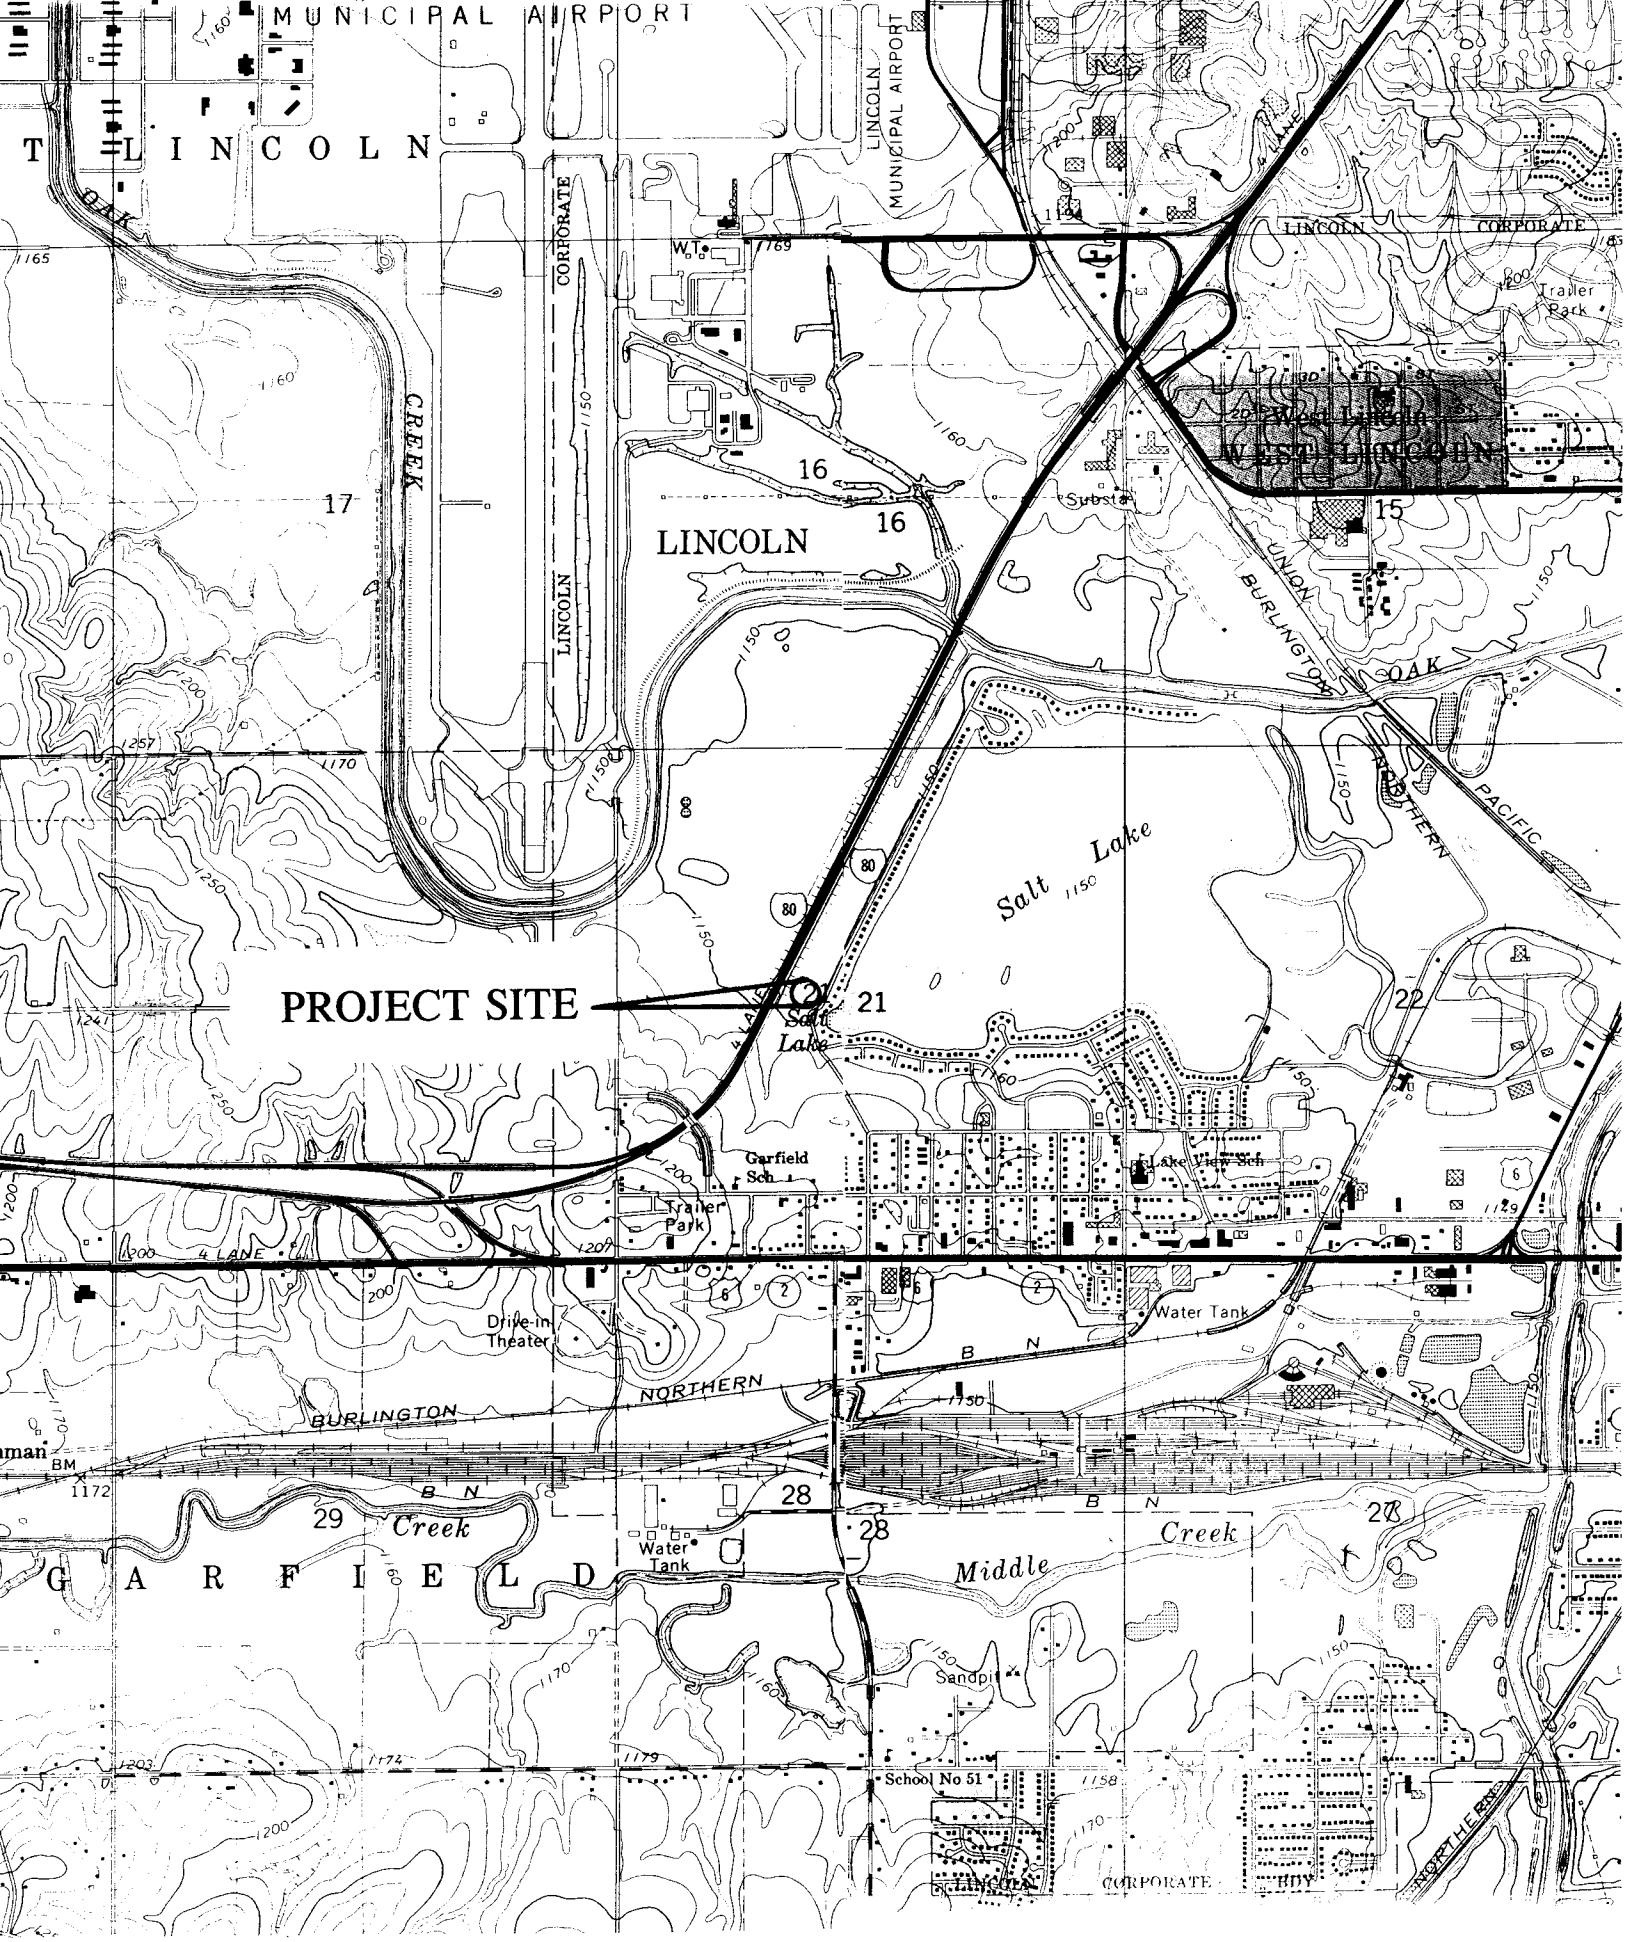
PROJECT SITE
LINCOLN
MUNICIPAL AIRPORT
LINCOLN MUNICIPAL AIRPORT
CORPORATE
OAK CREEK
LINCOLN
WEST LINCOLN
West Lincoln
Trailer Park
Substa
UNION PACIFIC
BURLINGTON NORTHERN
Salt Lake
Garfield Sch
Lake View Sch
Trailer Park
4 LANE
Drive-in Theater
Water Tank
Middle Creek
Sandpit
School No 51
BM
1172
16
17
21
22
28
29
80

J: \ADCADD\P\83311\dwg (town) \83311-wetex.dwg Fri Oct 24 15: 17: 09 2003 CMM

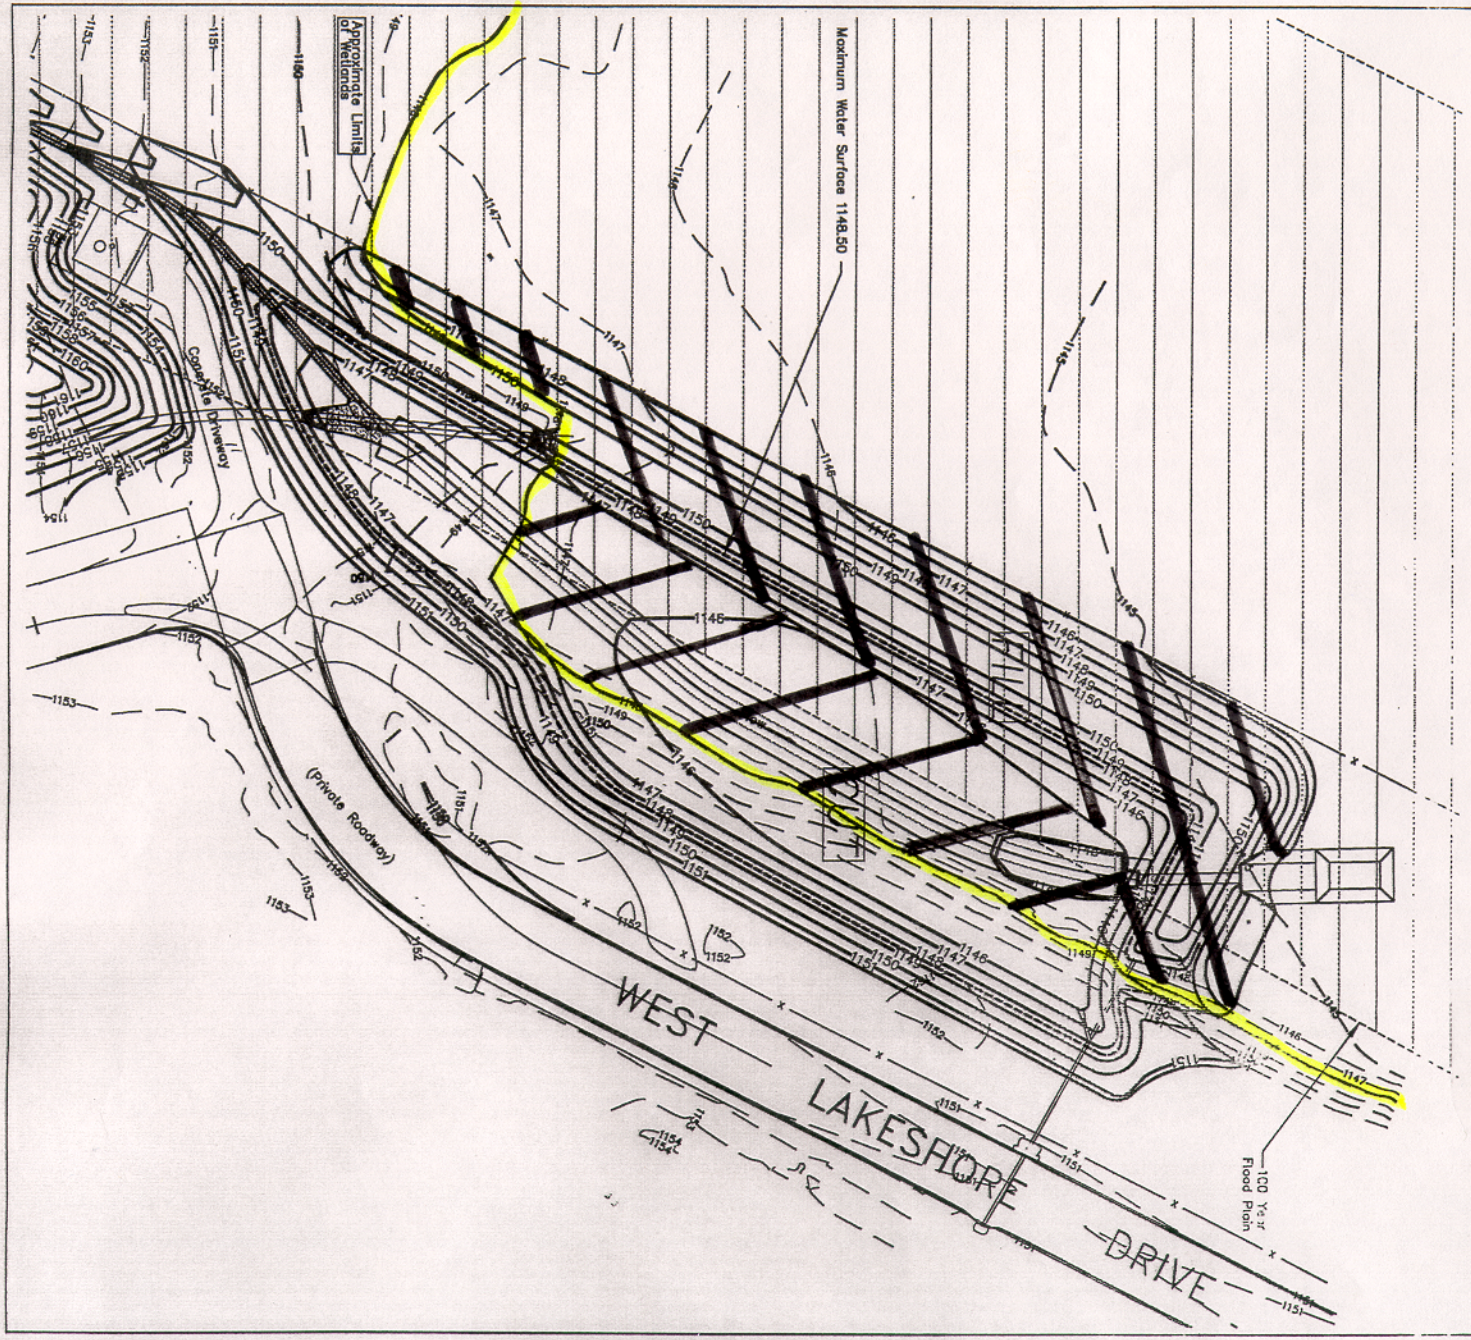

N

EMBANKMENT QUANTITIES

DESCRIPTION	UNITS	QUANTITIES
Area of Cut	AC.	0.70
Area of Fill	AC.	0.41
Total Area Disturbed	AC.	1.11
Total Area of Wetlands Disturbed	AC.	0.53
Volume of Cut:	CY.	2,181
Volume of Fill:	CY.	2,386
Total Detention Volume	AC.-FT.	1.023

Ross Engineering Inc.
ENGINEERS • PLANNERS • SURVEYORS

LAKESIDE VILLAGE APARTMENTS
LINCOLN LAKESIDE DRIVE & BIRKDALE DRIVE NEBRASKA

WETLANDS EXHIBIT

REGISTERED PROFESSIONAL ENGINEER
RONALD E. ROSS
E-4334
STATE OF NEBRASKA

1 OF 1