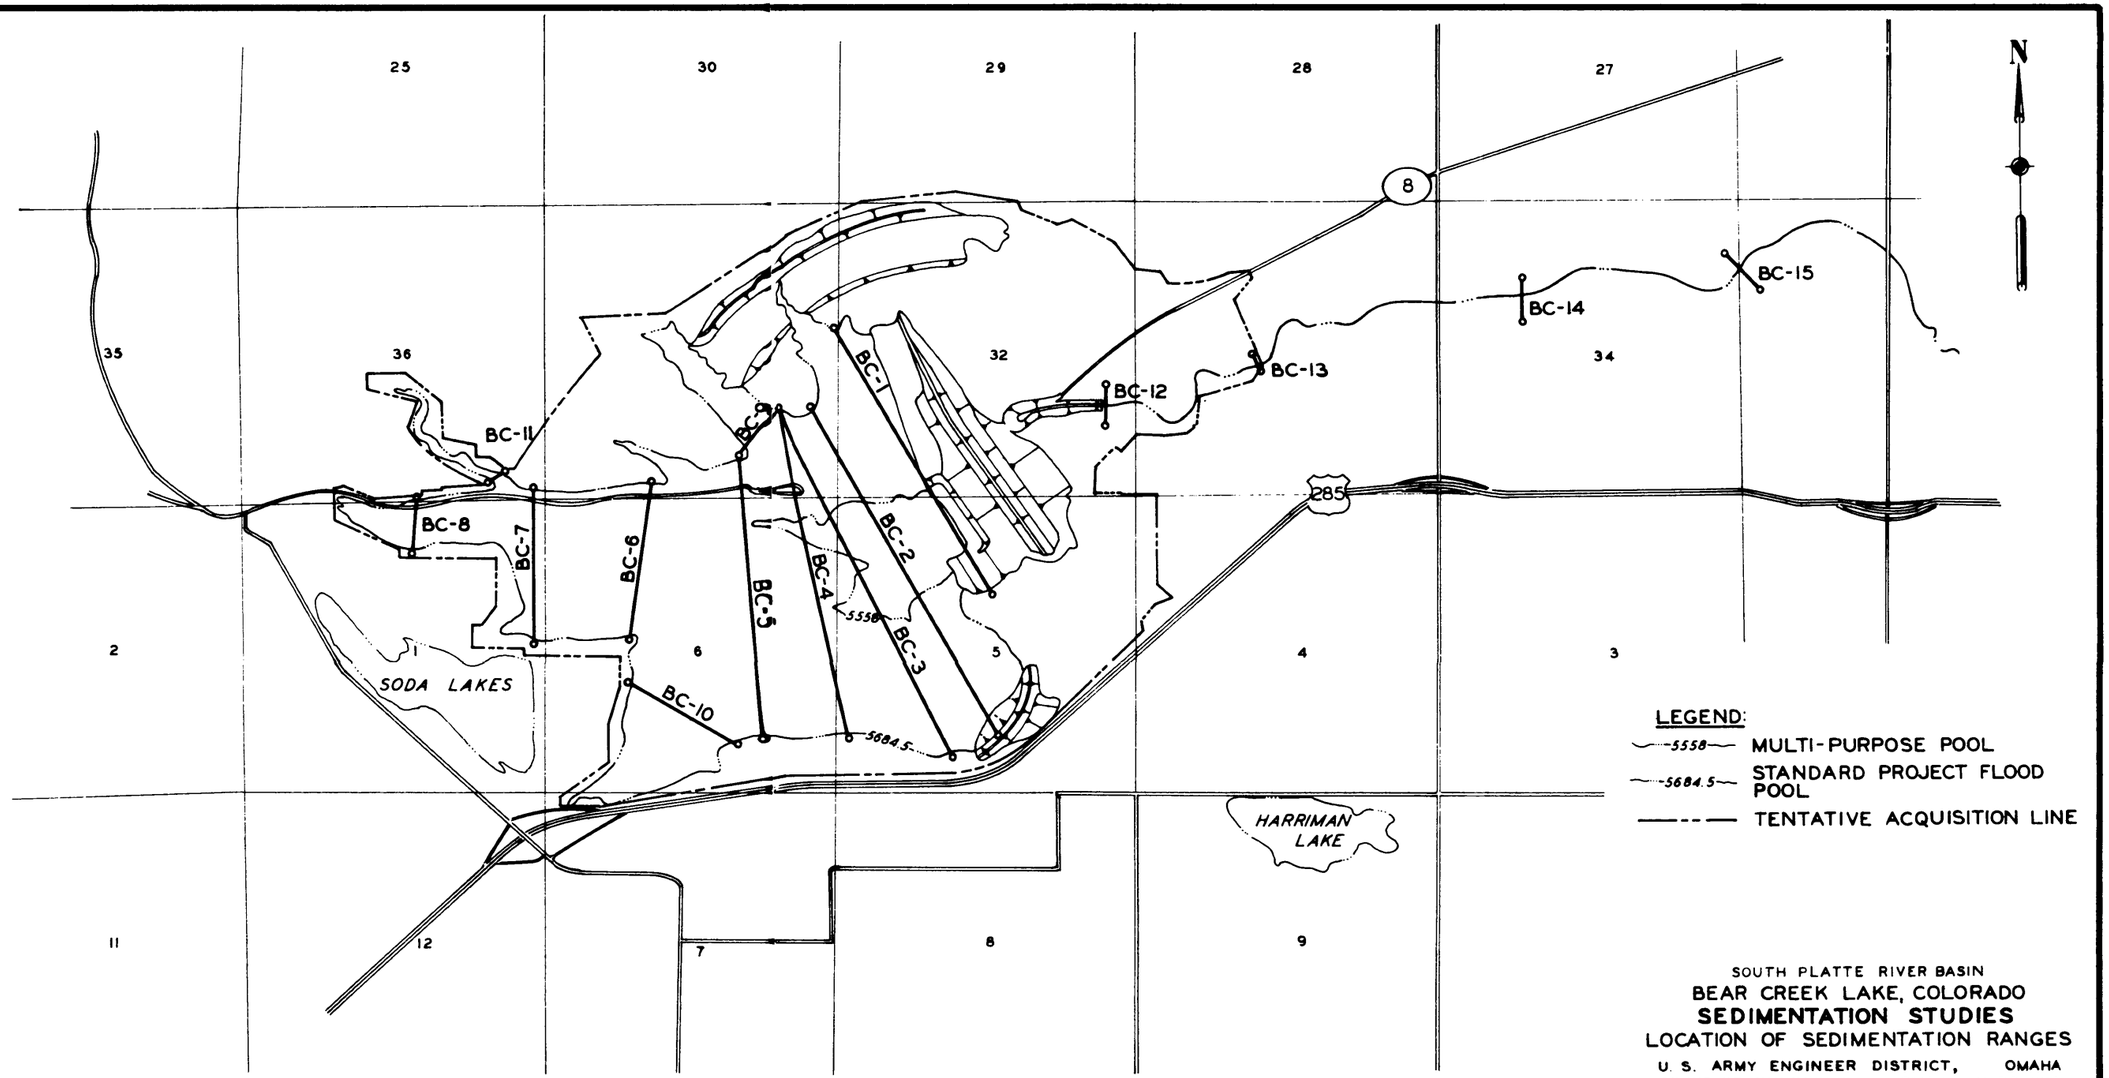

SOUTH PLATTE RIVER BASIN
BEAR CREEK LAKE, COLORADO
SEDIMENTATION STUDIES
LOCATION OF SEDIMENTATION RANGES
U. S. ARMY ENGINEER DISTRICT, OMAHA
CORPS OF ENGINEERS OMAHA, NEBRASKA
JUNE 1977

DESIGN MEMORANDUM NO. PB-15 PLATE 2

PLATE D-10