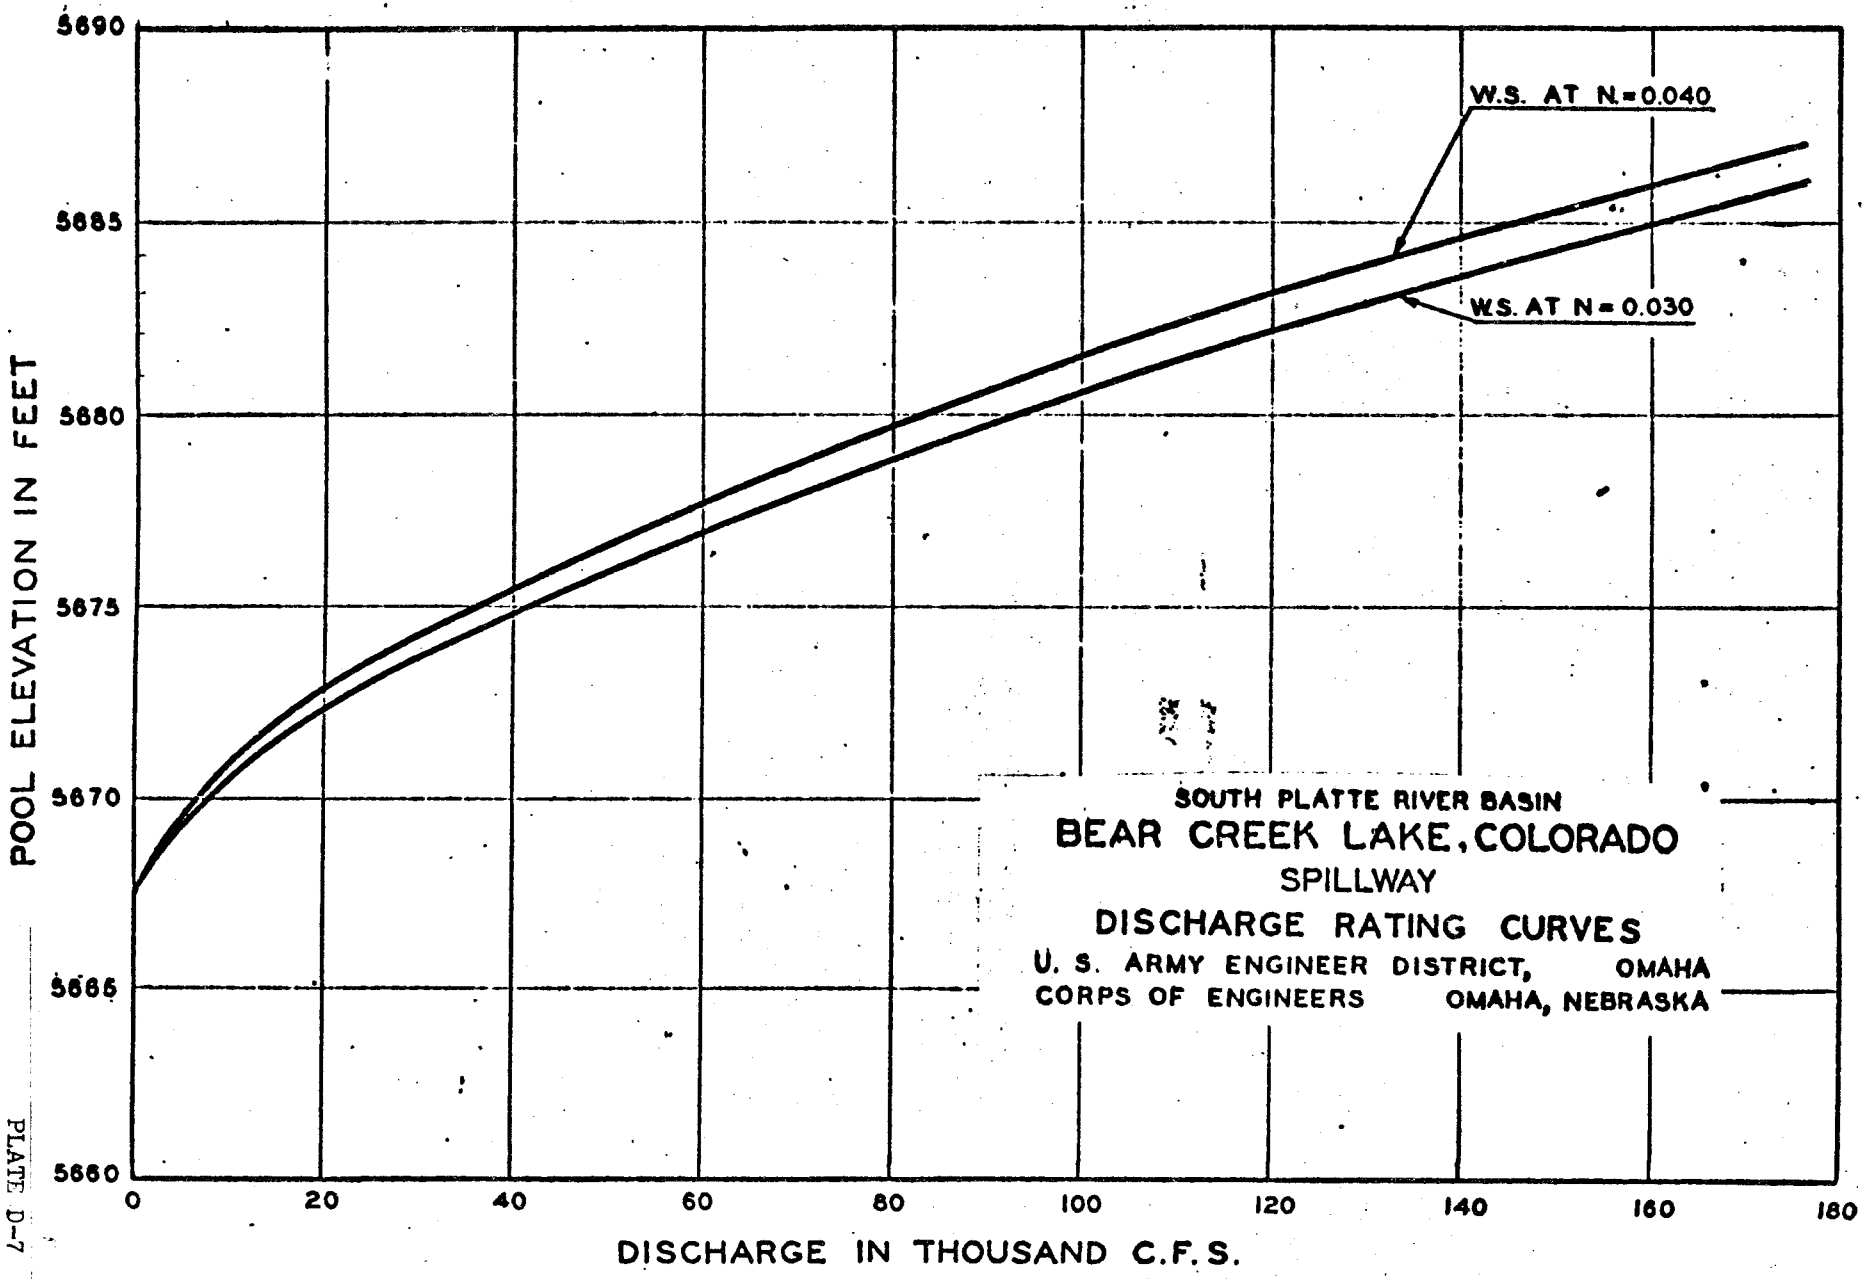

SOUTH PLATTE RIVER BASIN
BEAR CREEK LAKE, COLORADO
SPILLWAY
DISCHARGE RATING CURVES
U. S. ARMY ENGINEER DISTRICT, OMAHA
CORPS OF ENGINEERS OMAHA, NEBRASKA