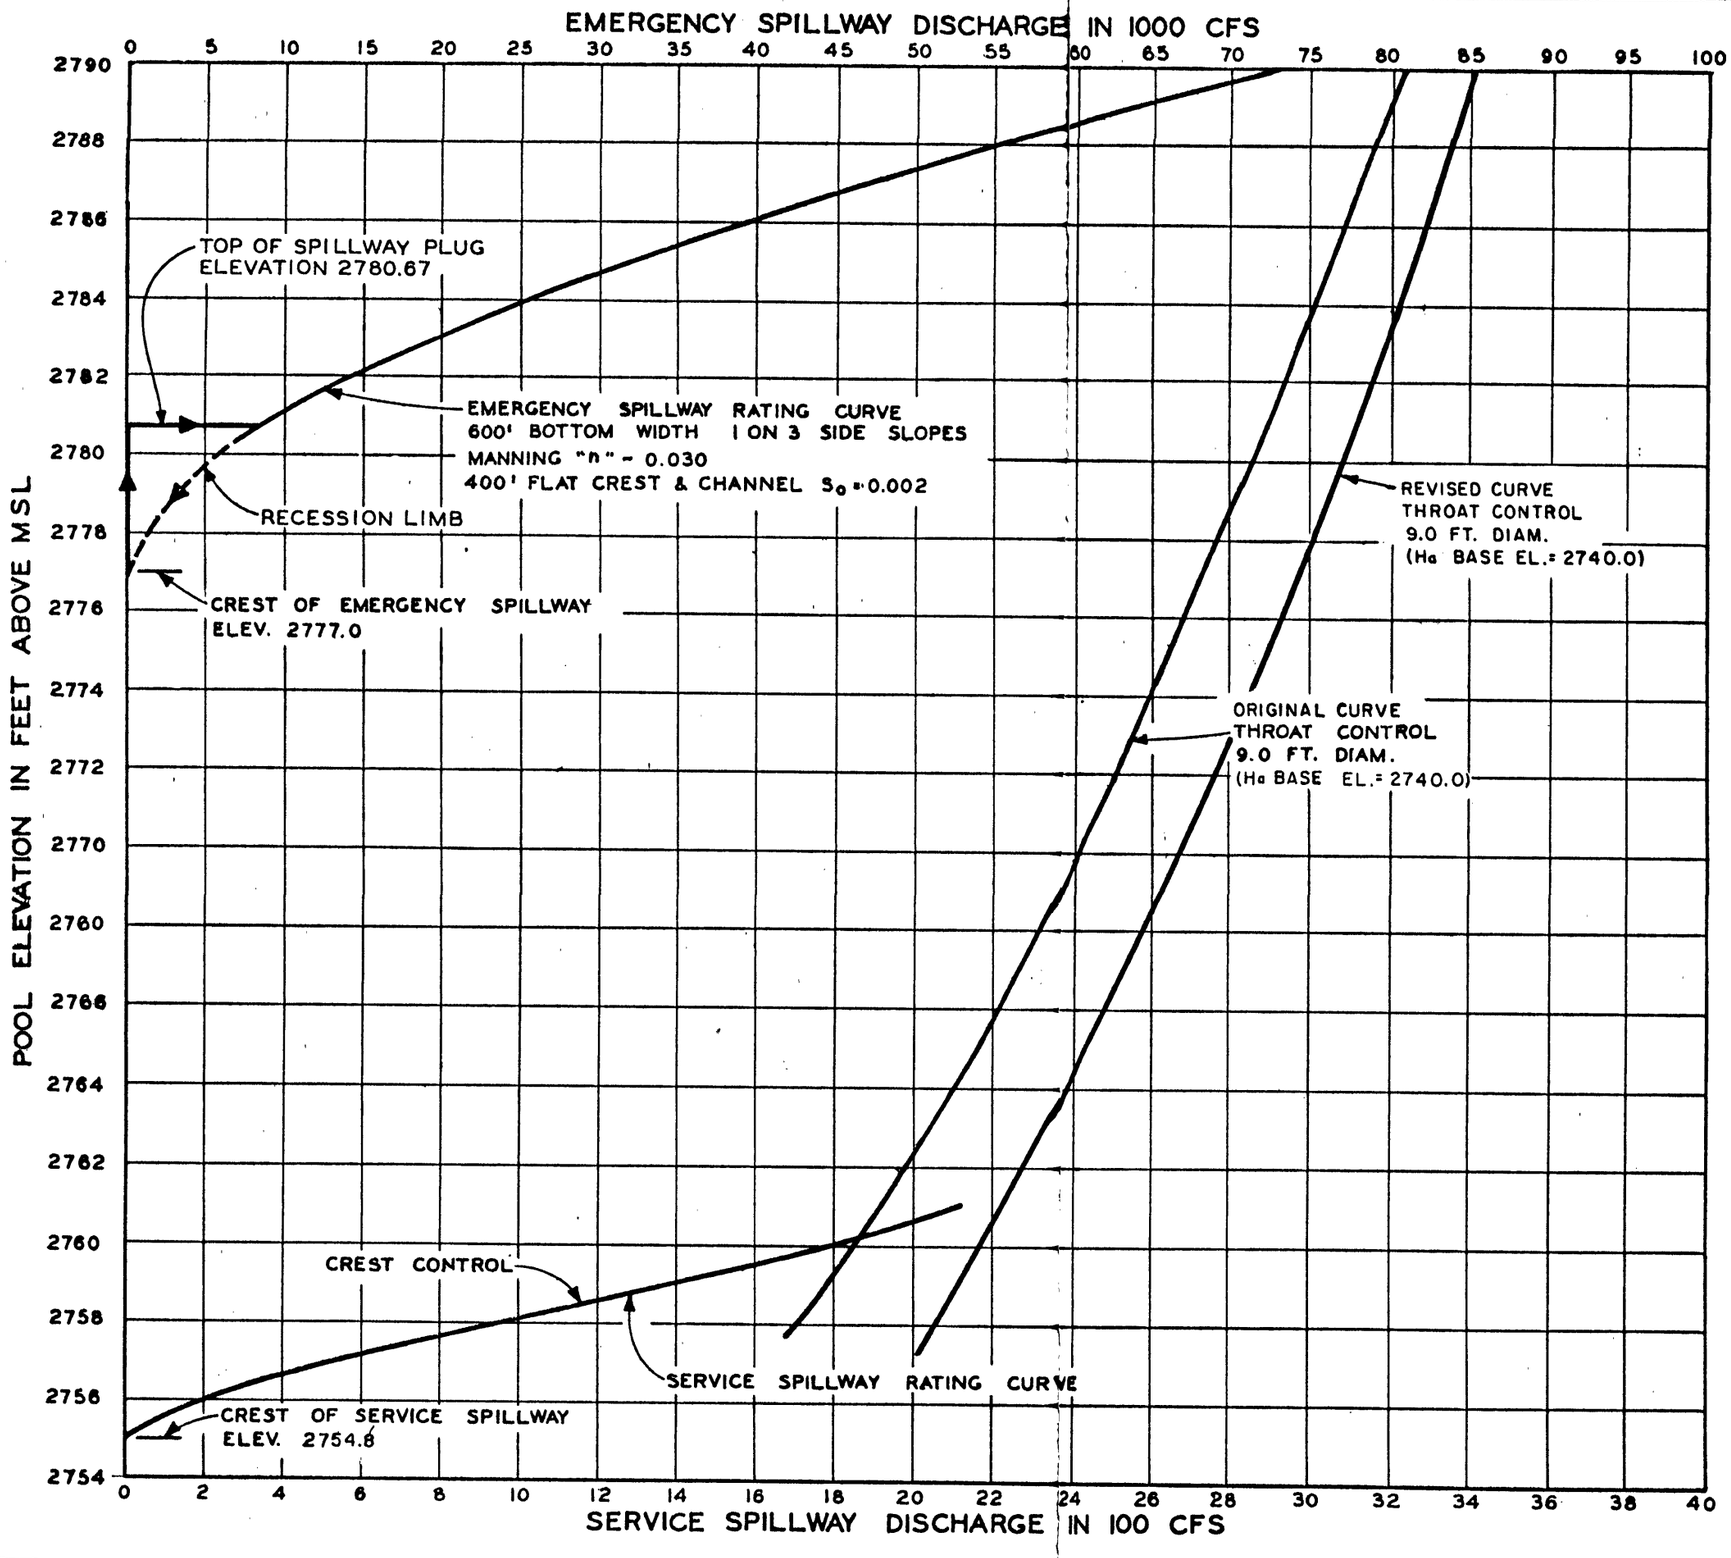

NORTH FORK OF GRAND RIVER, NORTH DAKOTA

BOWMAN-HALEY DAM & RESERVOIR

SERVICE SPILLWAY & EMERGENCY SPILLWAY RATING CURVES

U.S. ARMY ENGINNEER DISTRICT, OMAHA
CORPS OF ENGINNEERS OMAHA, NEBRASKA
OCT. 1981