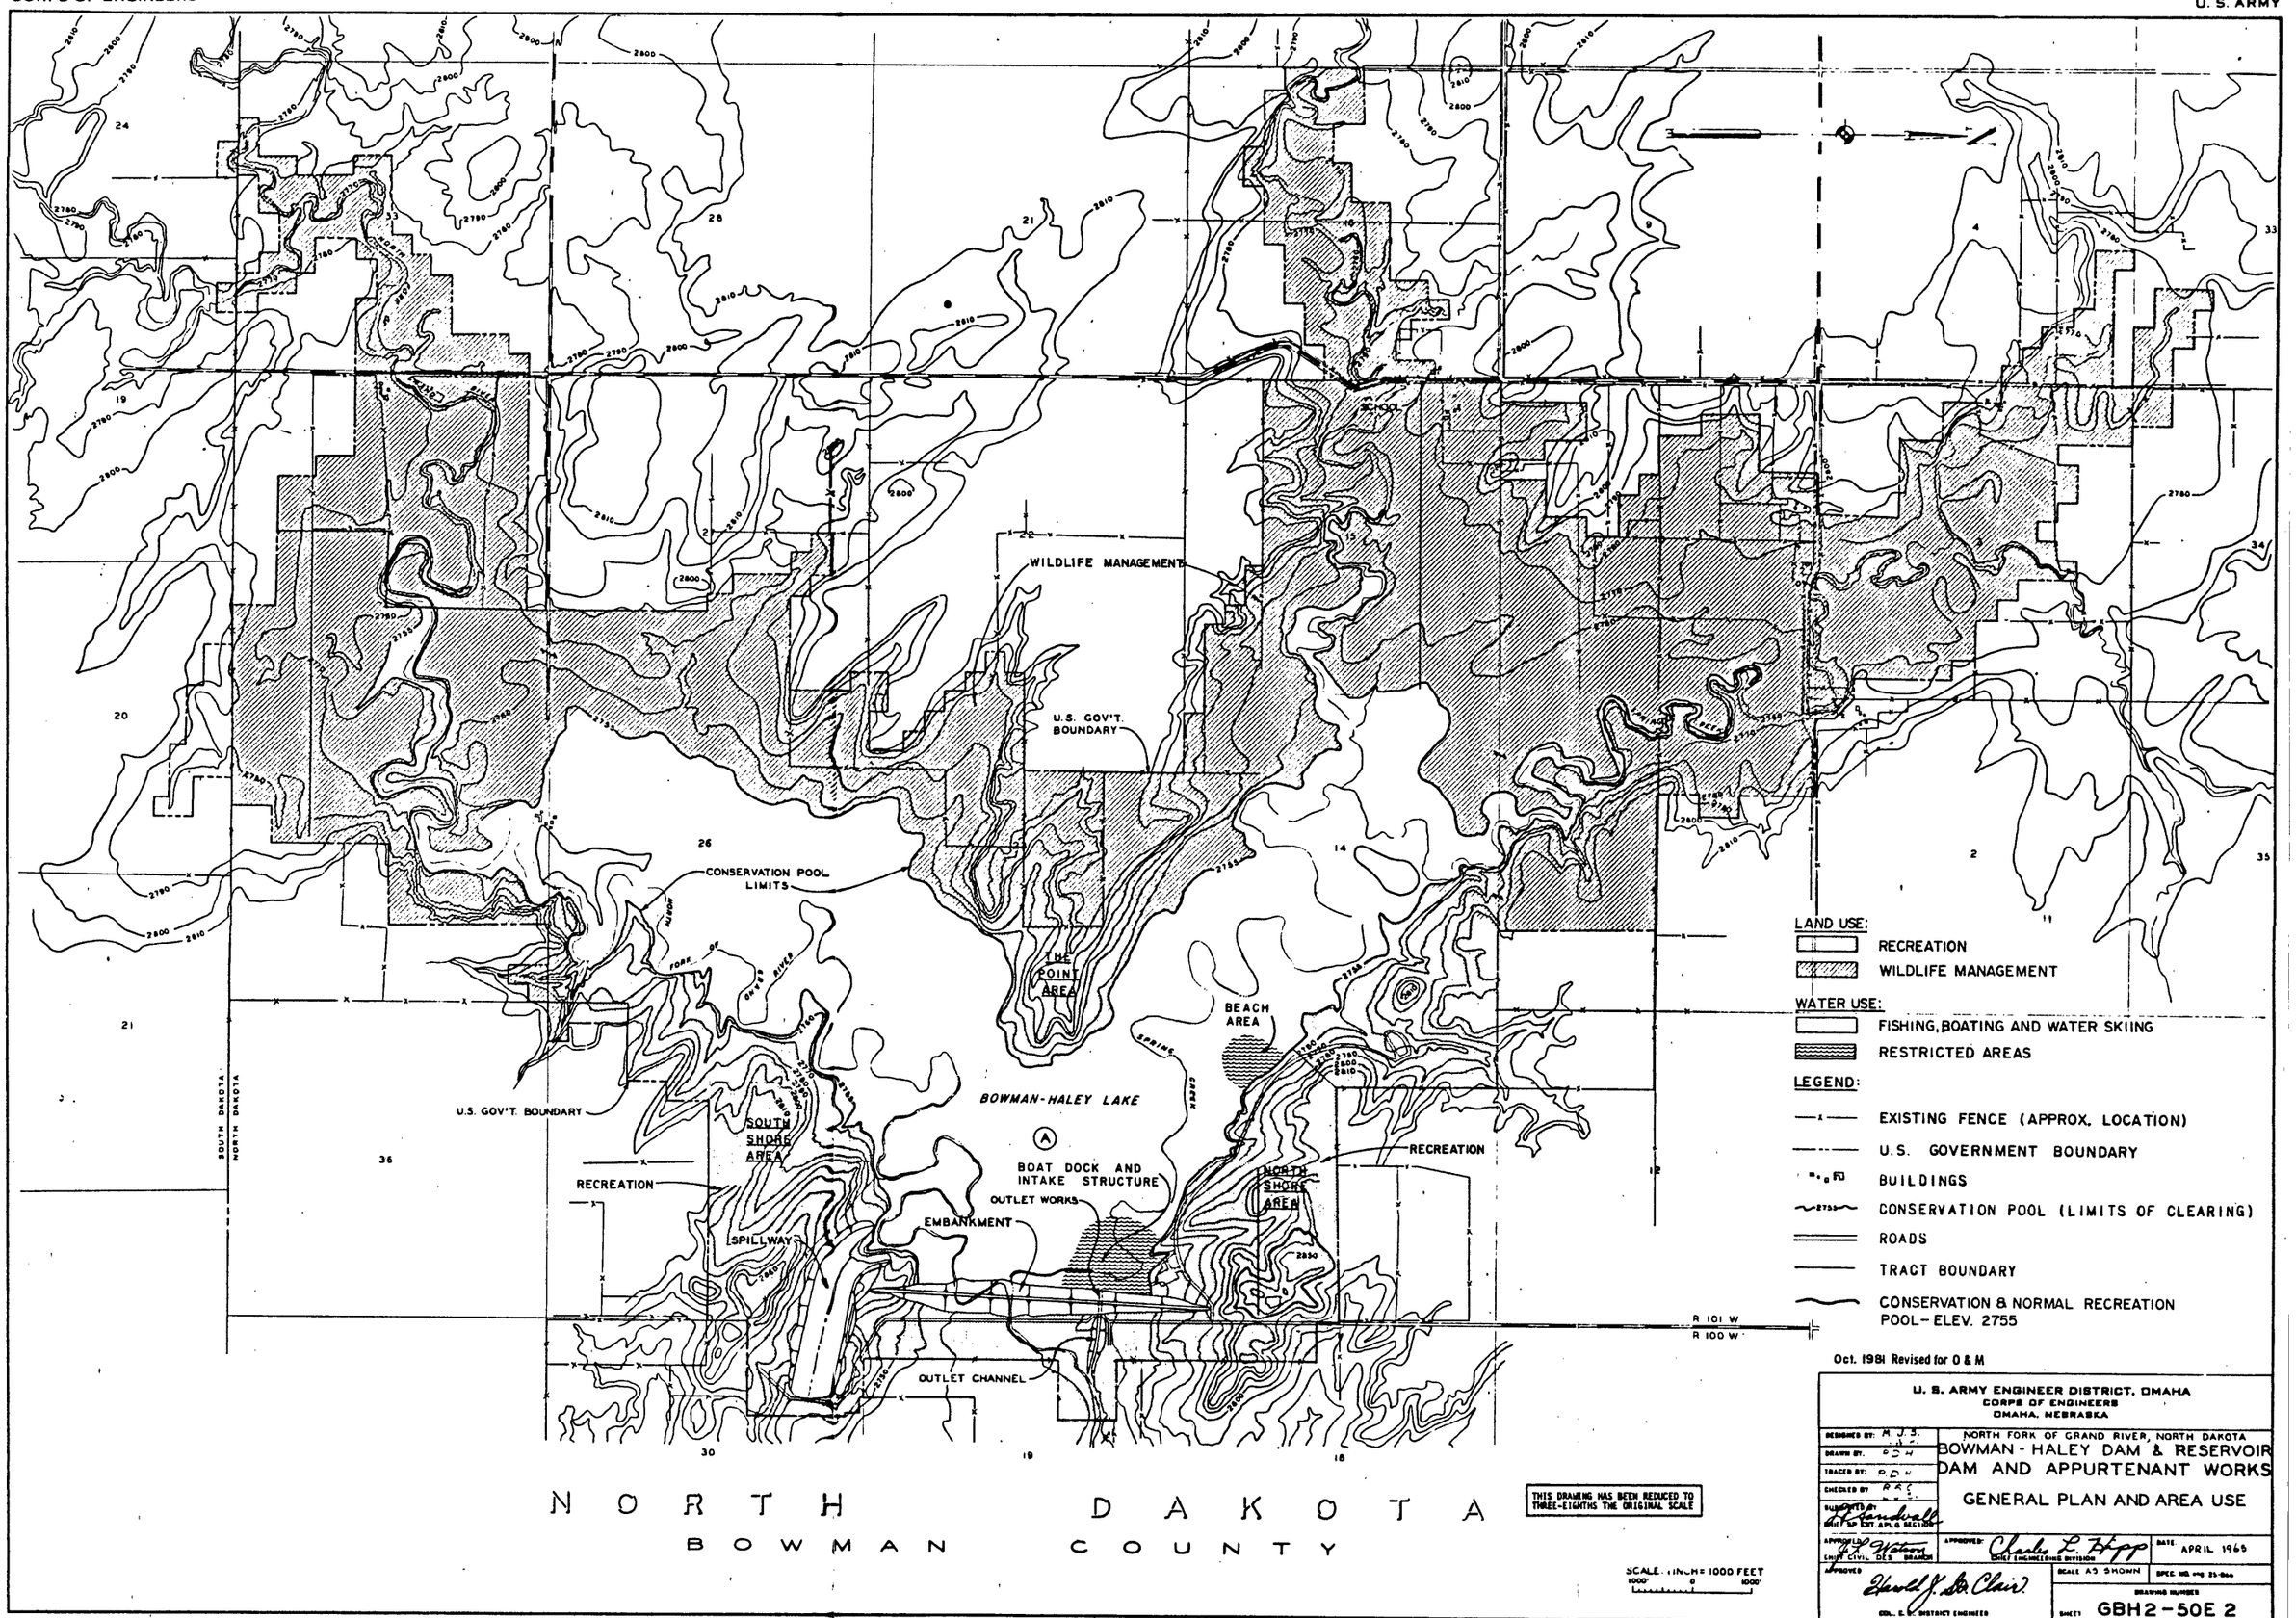
WILDLIFE MANAGEMENT
U.S. GOV'T. BOUNDARY
CONSERVATION POOL LIMITS
THE POINT AREA
BEACH AREA
BOWMAN-HALEY LAKE
SOUTH SHORE AREA
NORTH SHORE AREA
RECREATION
BOAT DOCK AND INTAKE STRUCTURE
OUTLET WORKS
EMBANKMENT
SPILLWAY
OUTLET CHANNEL
SCHOOL
SPRING CREEK
FORK OF GRAND RIVER
SOUTH DAKOTA
NORTH DAKOTA
R 101 W
R 100 W
NORTH DAKOTA
BOWMAN COUNTY
LAND USE:
RECREATION
WILDLIFE MANAGEMENT
WATER USE:
FISHING, BOATING AND WATER SKIING
RESTRICTED AREAS
LEGEND:
EXISTING FENCE (APPROX. LOCATION)
U.S. GOVERNMENT BOUNDARY
BUILDINGS
CONSERVATION POOL (LIMITS OF CLEARING)
ROADS
TRACT BOUNDARY
CONSERVATION & NORMAL RECREATION POOL- ELEV. 2755
Oct. 1981 Revised for O & M
THIS DRAWING HAS BEEN REDUCED TO THREE-EIGHTHS THE ORIGINAL SCALE
SCALE: 1 INCH = 1000 FEET
U. S. ARMY ENGINEER DISTRICT, OMAHA
CORPS OF ENGINEERS
OMAHA, NEBRASKA
NORTH FORK OF GRAND RIVER, NORTH DAKOTA
BOWMAN - HALEY DAM & RESERVOIR
DAM AND APPURTENANT WORKS
GENERAL PLAN AND AREA USE
DESIGNED BY: M. J. S.
DRAWN BY: P.D.H.
TRACED BY: P.D.H.
CHECKED BY: R.R.C.
SUBMITTED BY: J. Sandwall
CHIEF SP. EST. & PLG. SECTION
APPROVED: C. L. Watson
CHIEF CIVIL DES. BRANCH
APPROVED: Charles L. Hipp
CHIEF ENGINEERING DIVISION
DATE: APRIL 1965
APPROVED: Harold J. St. Clair
COL. C. E. DISTRICT ENGINEER
SCALE: AS SHOWN
SPEC. NO. 25-066
DRAWING NUMBER
SHEET: GBH2-50E 2