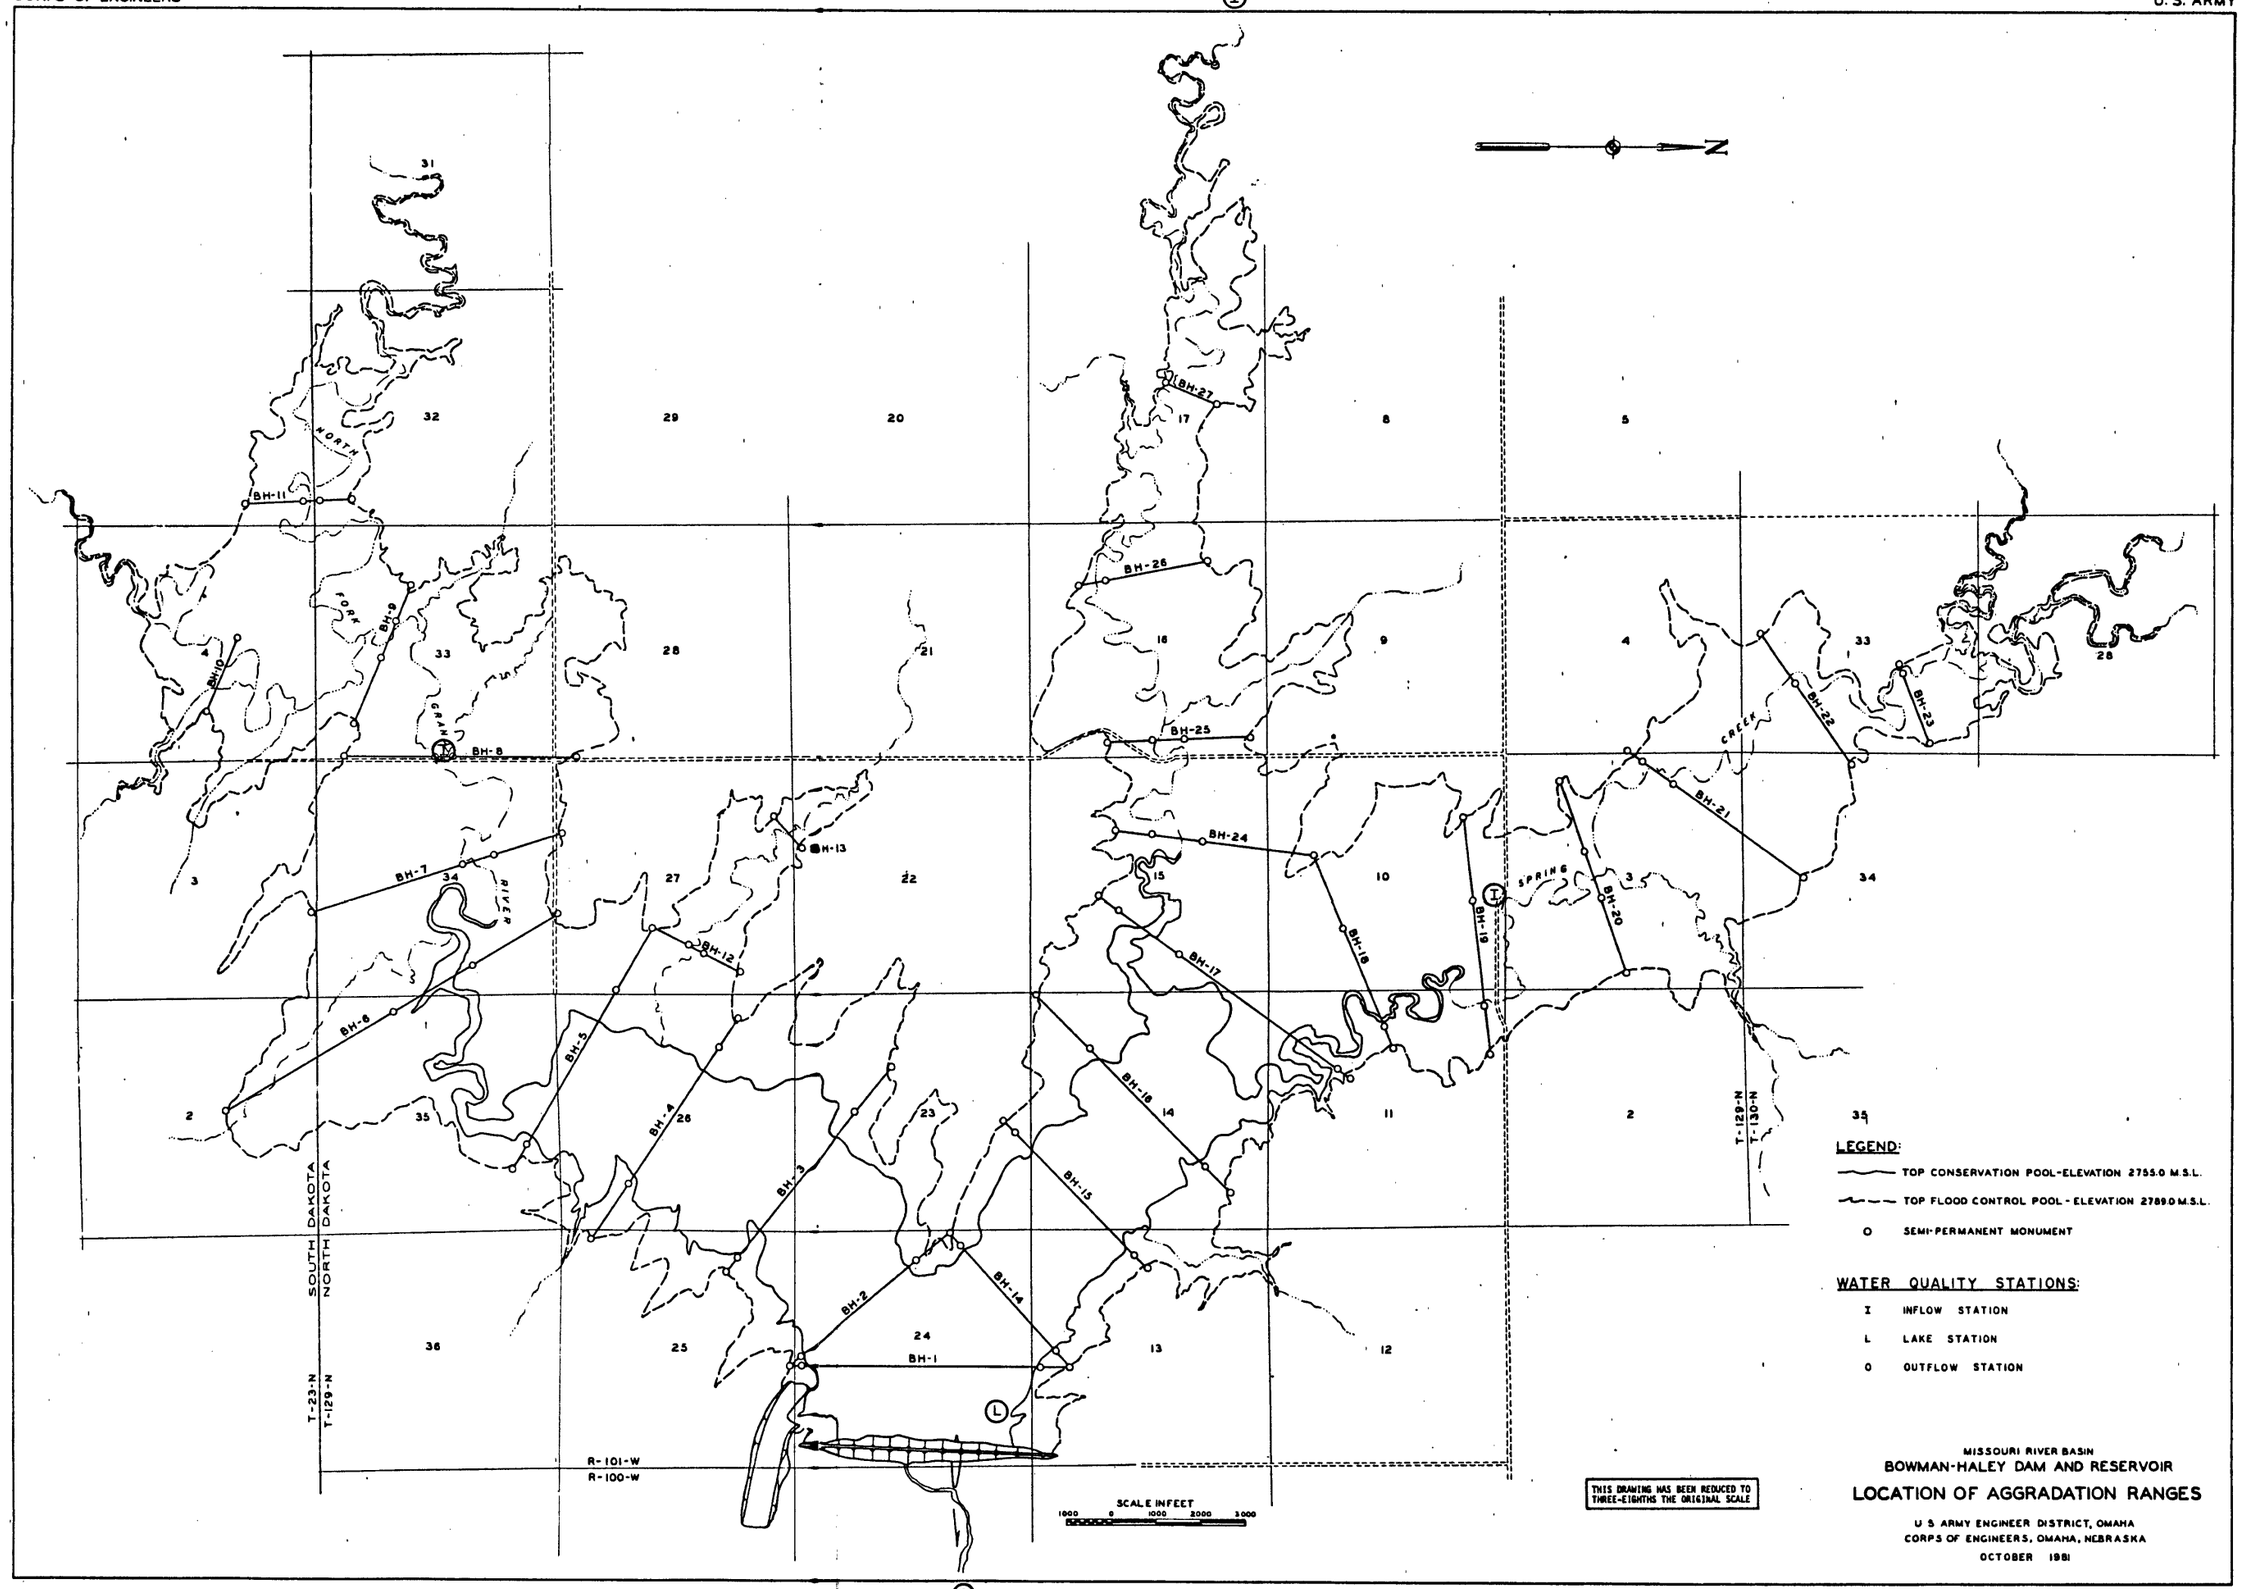

MISSOURI RIVER BASIN

BOWMAN-HALEY DAM AND RESERVOIR

LOCATION OF AGGRADATION RANGES

U S ARMY ENGINEER DISTRICT, OMAHA
CORPS OF ENGINEERS, OMAHA, NEBRASKA
OCTOBER 1981