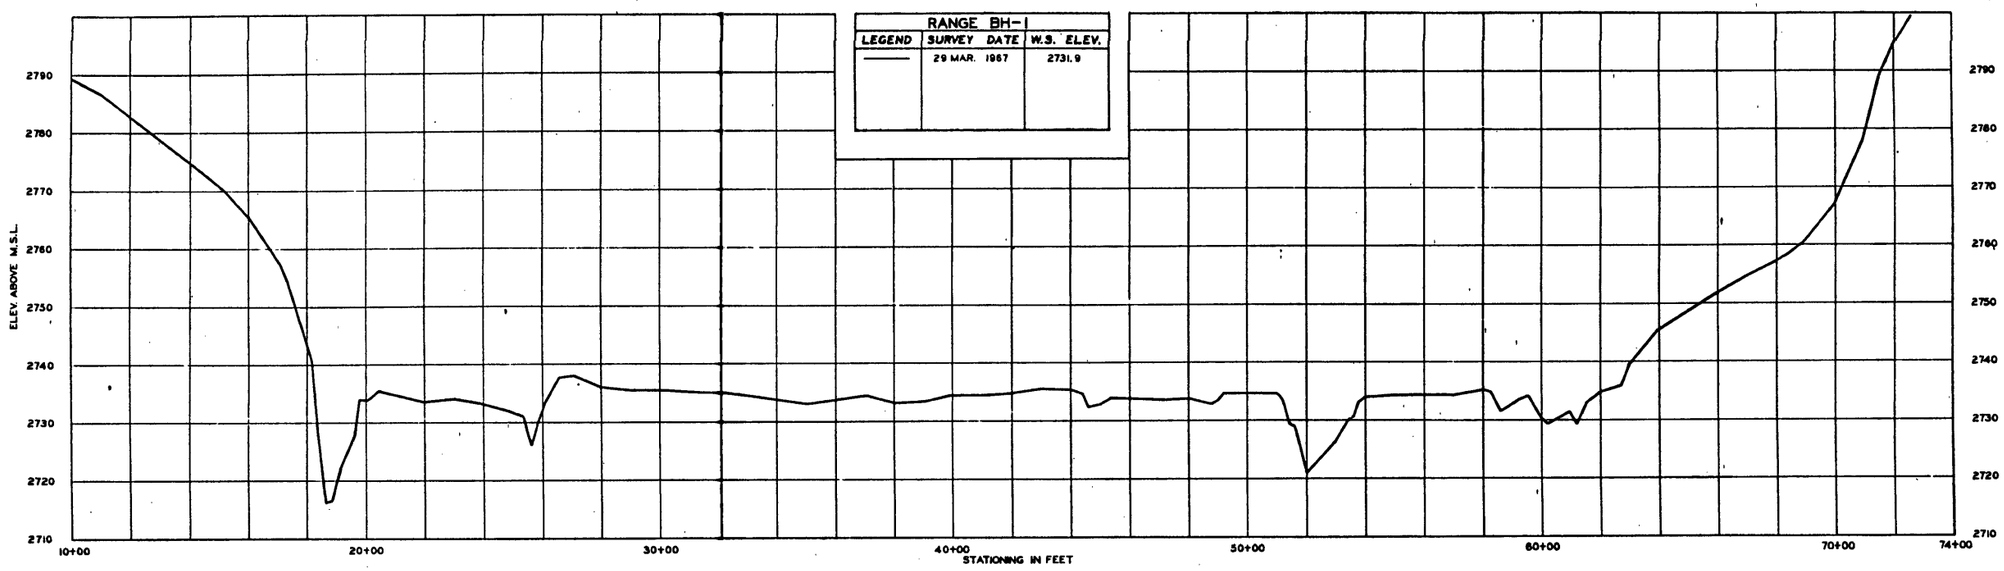

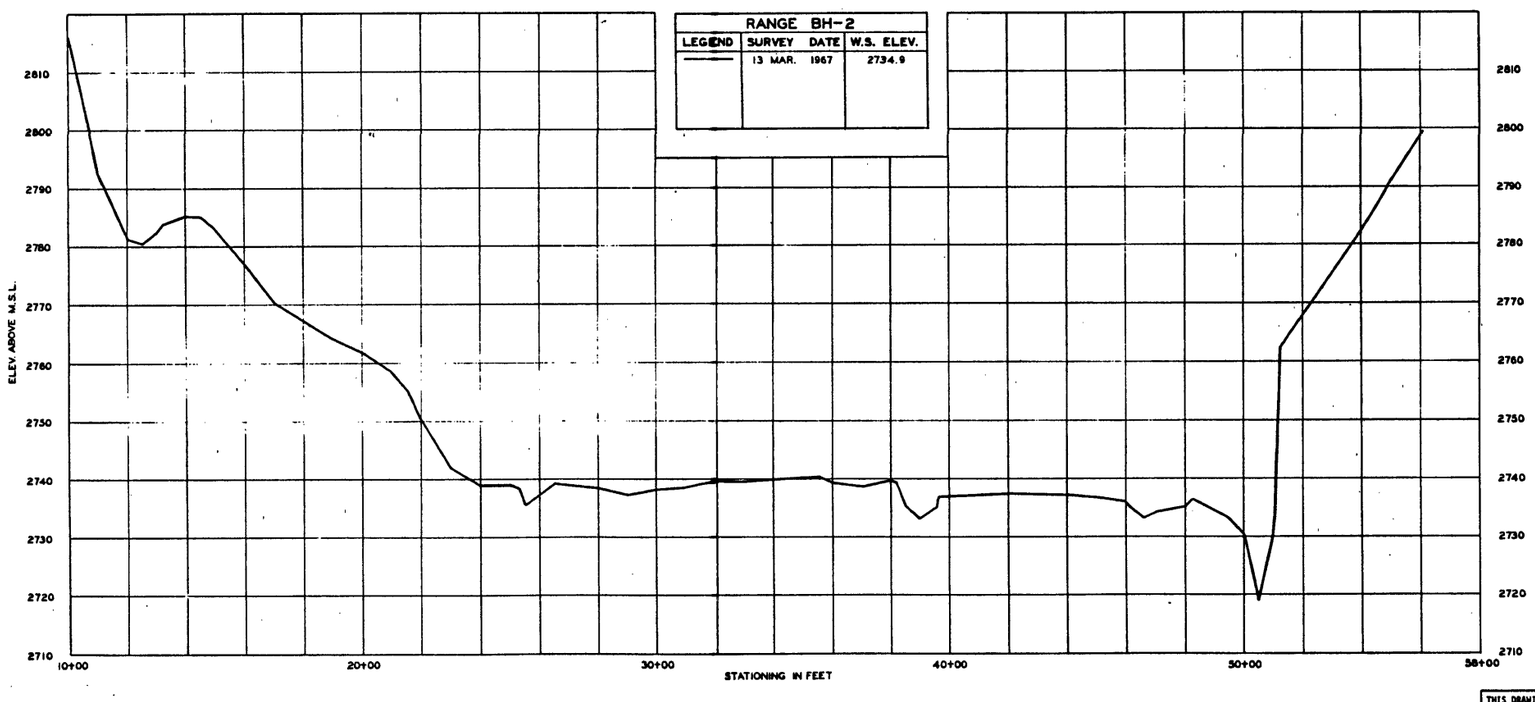

THIS DRAWING HAS BEEN REDUCED TO THREE-EIGHTS THE ORIGINAL SCALE

NORTH FORK OF GRAND RIVER NORTH DAKOTA

SEDIMENTATION STUDIES

AGGRADATION RANGE PROFILES

RANGES 1&2 - SHEET 1 OF 9

BOWMAN HALEY DAM AND RESERVOIR

U.S. ARMY ENGINEER DISTRICT, OMAHA
CORPS OF ENGINEERS OMAHA, NEBRASKA

OCTOBER 1981