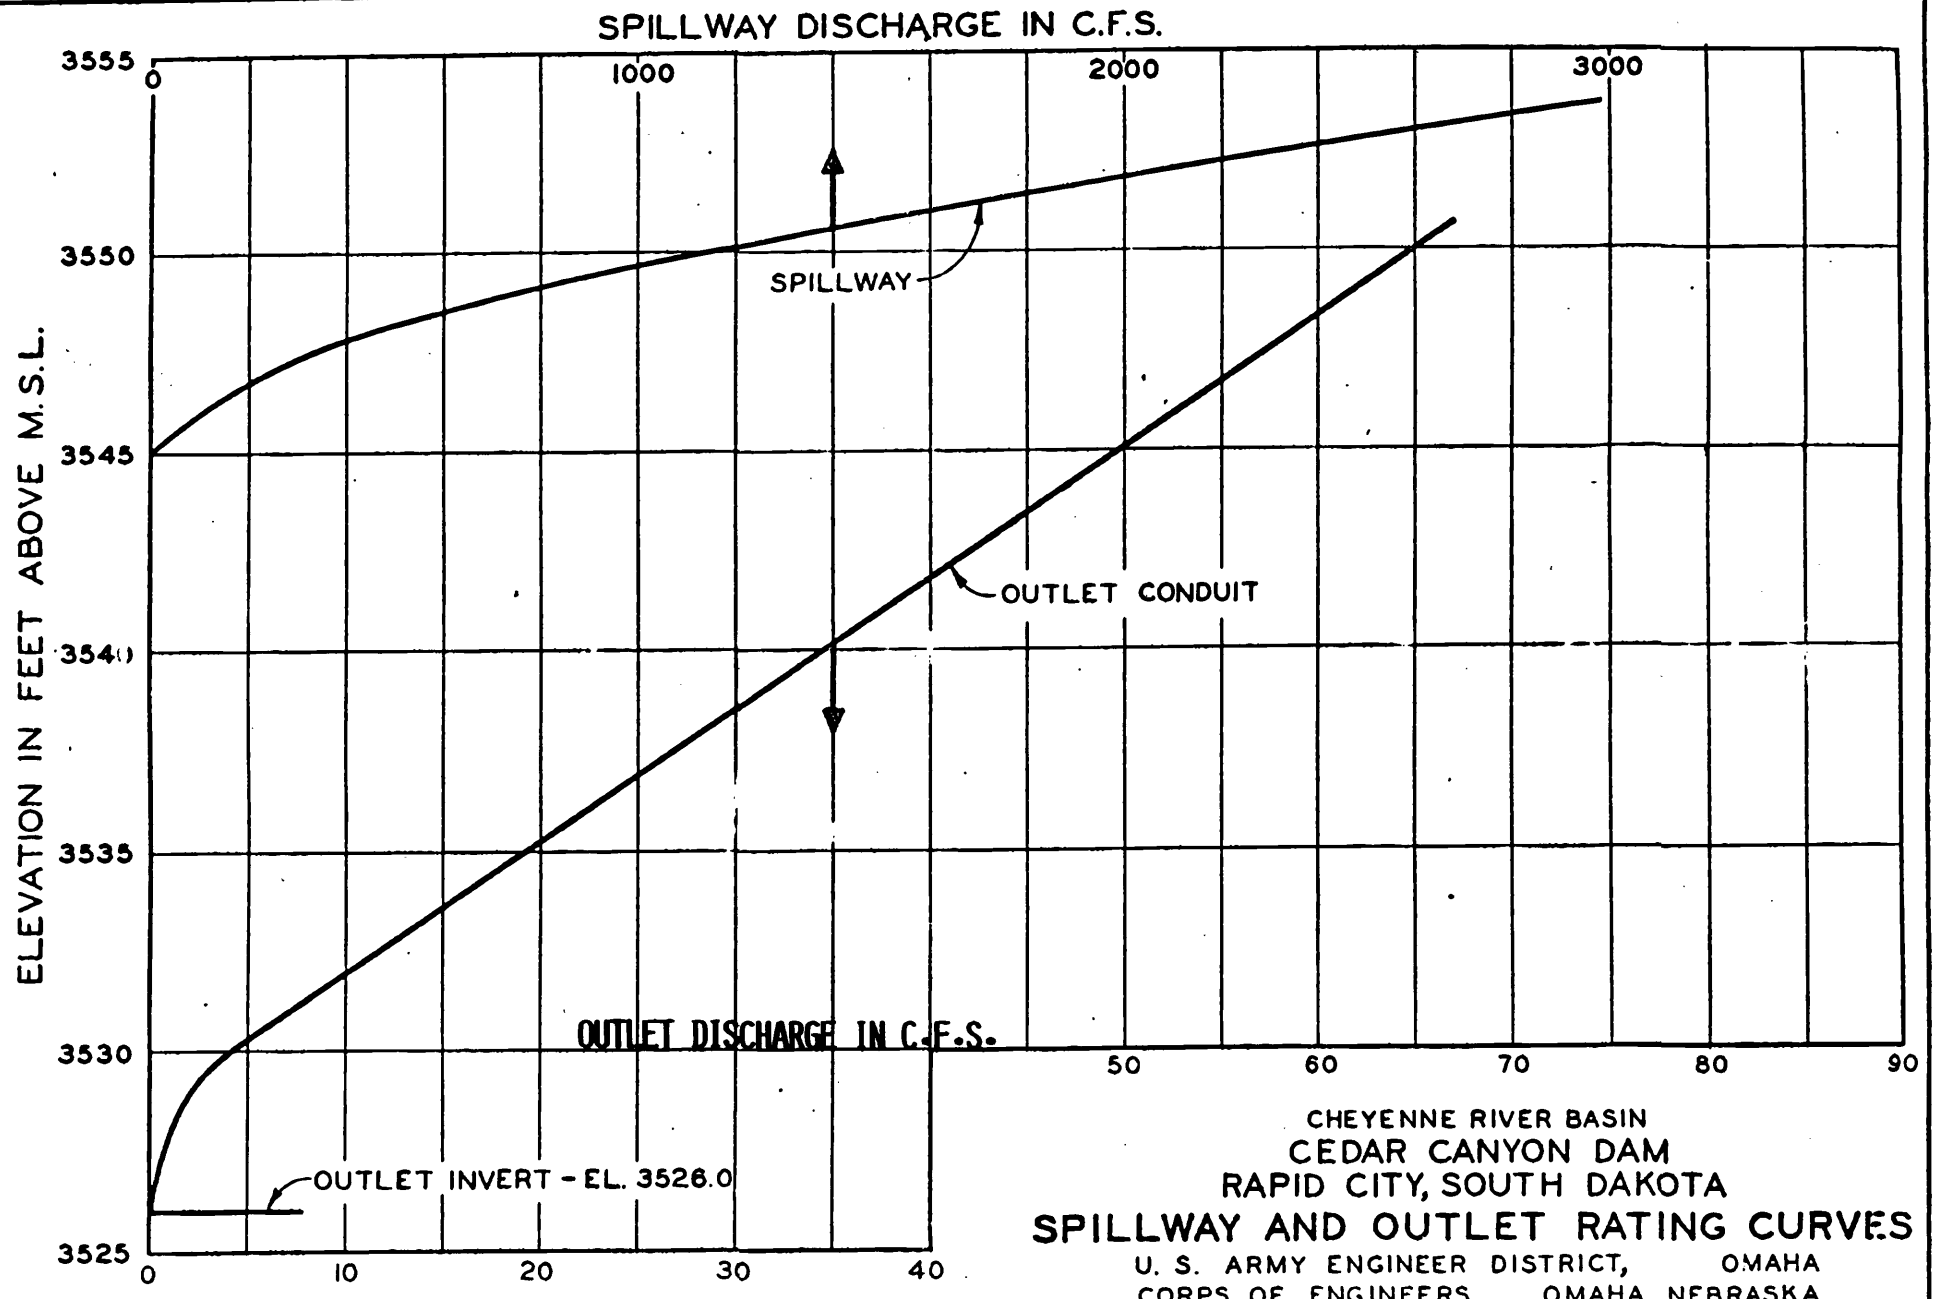

CHEYENNE RIVER BASIN
CEDAR CANYON DAM
RAPID CITY, SOUTH DAKOTA

SPILLWAY AND OUTLET RATING CURVES

U. S. ARMY ENGINEER DISTRICT, OMAHA
CORPS OF ENGINEERS OMAHA, NEBRASKA

PLATE D-5
REVISED (7-81)