CORPS OF ENGINEERS

U.S. AR

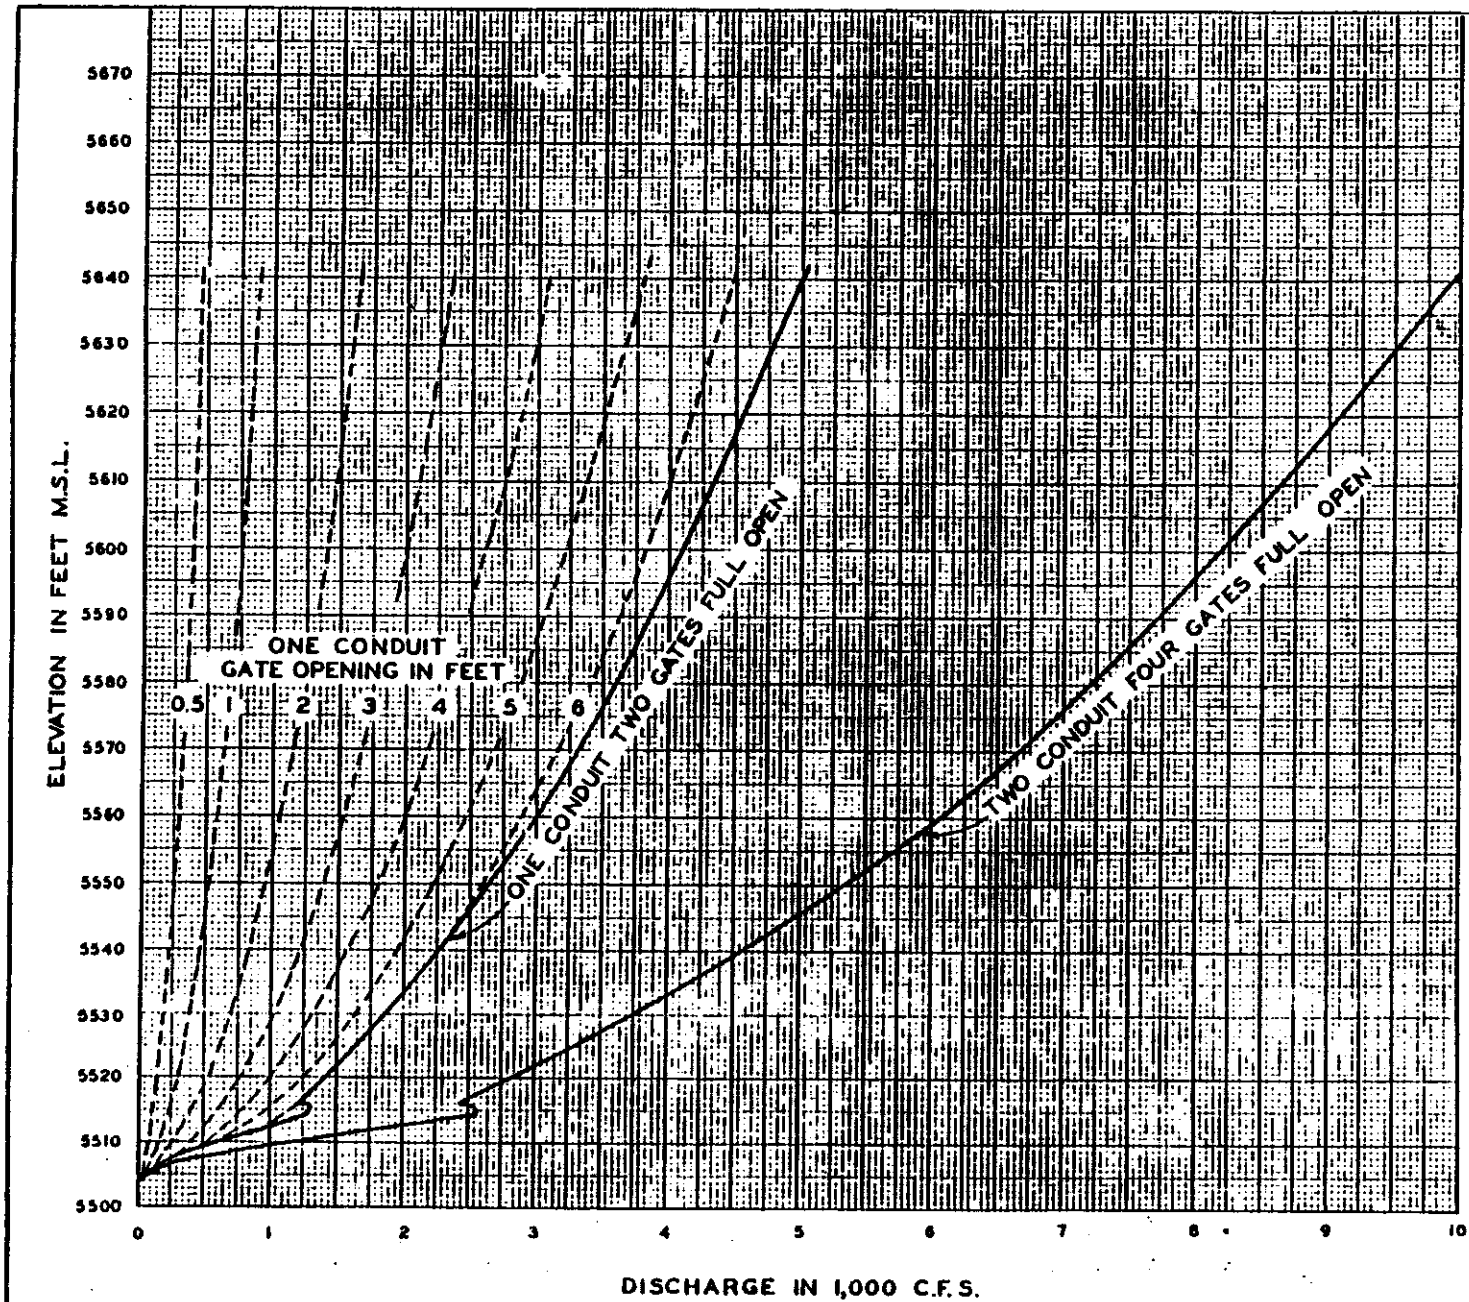

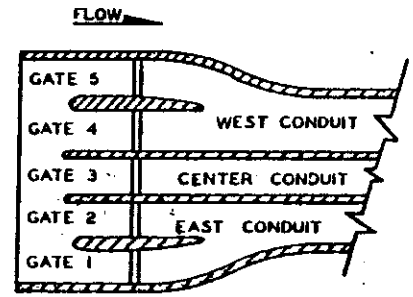

CONDUIT GATE PLAN

NOTE:

1. CONDUIT RATING CURVES ARE F
   1 CONDUIT - 2 GATES OPEN.
2. RATINGS APPLY ONLY TO THE OUTSIDE CONDUIT.
3. CENTER CONDUIT SHOULD NOT BE USED.

CHERRY CREEK AND TRIBUTARIES, COLORAD

CHERRY CREEK DAM & RESERVOIR

CONDUIT RATING CURVES

U.S. ARMY ENGINEER DISTRICT, OMAH

CORPS OF ENGINEERS OMAHA, NEBRASK

OCT. 1966