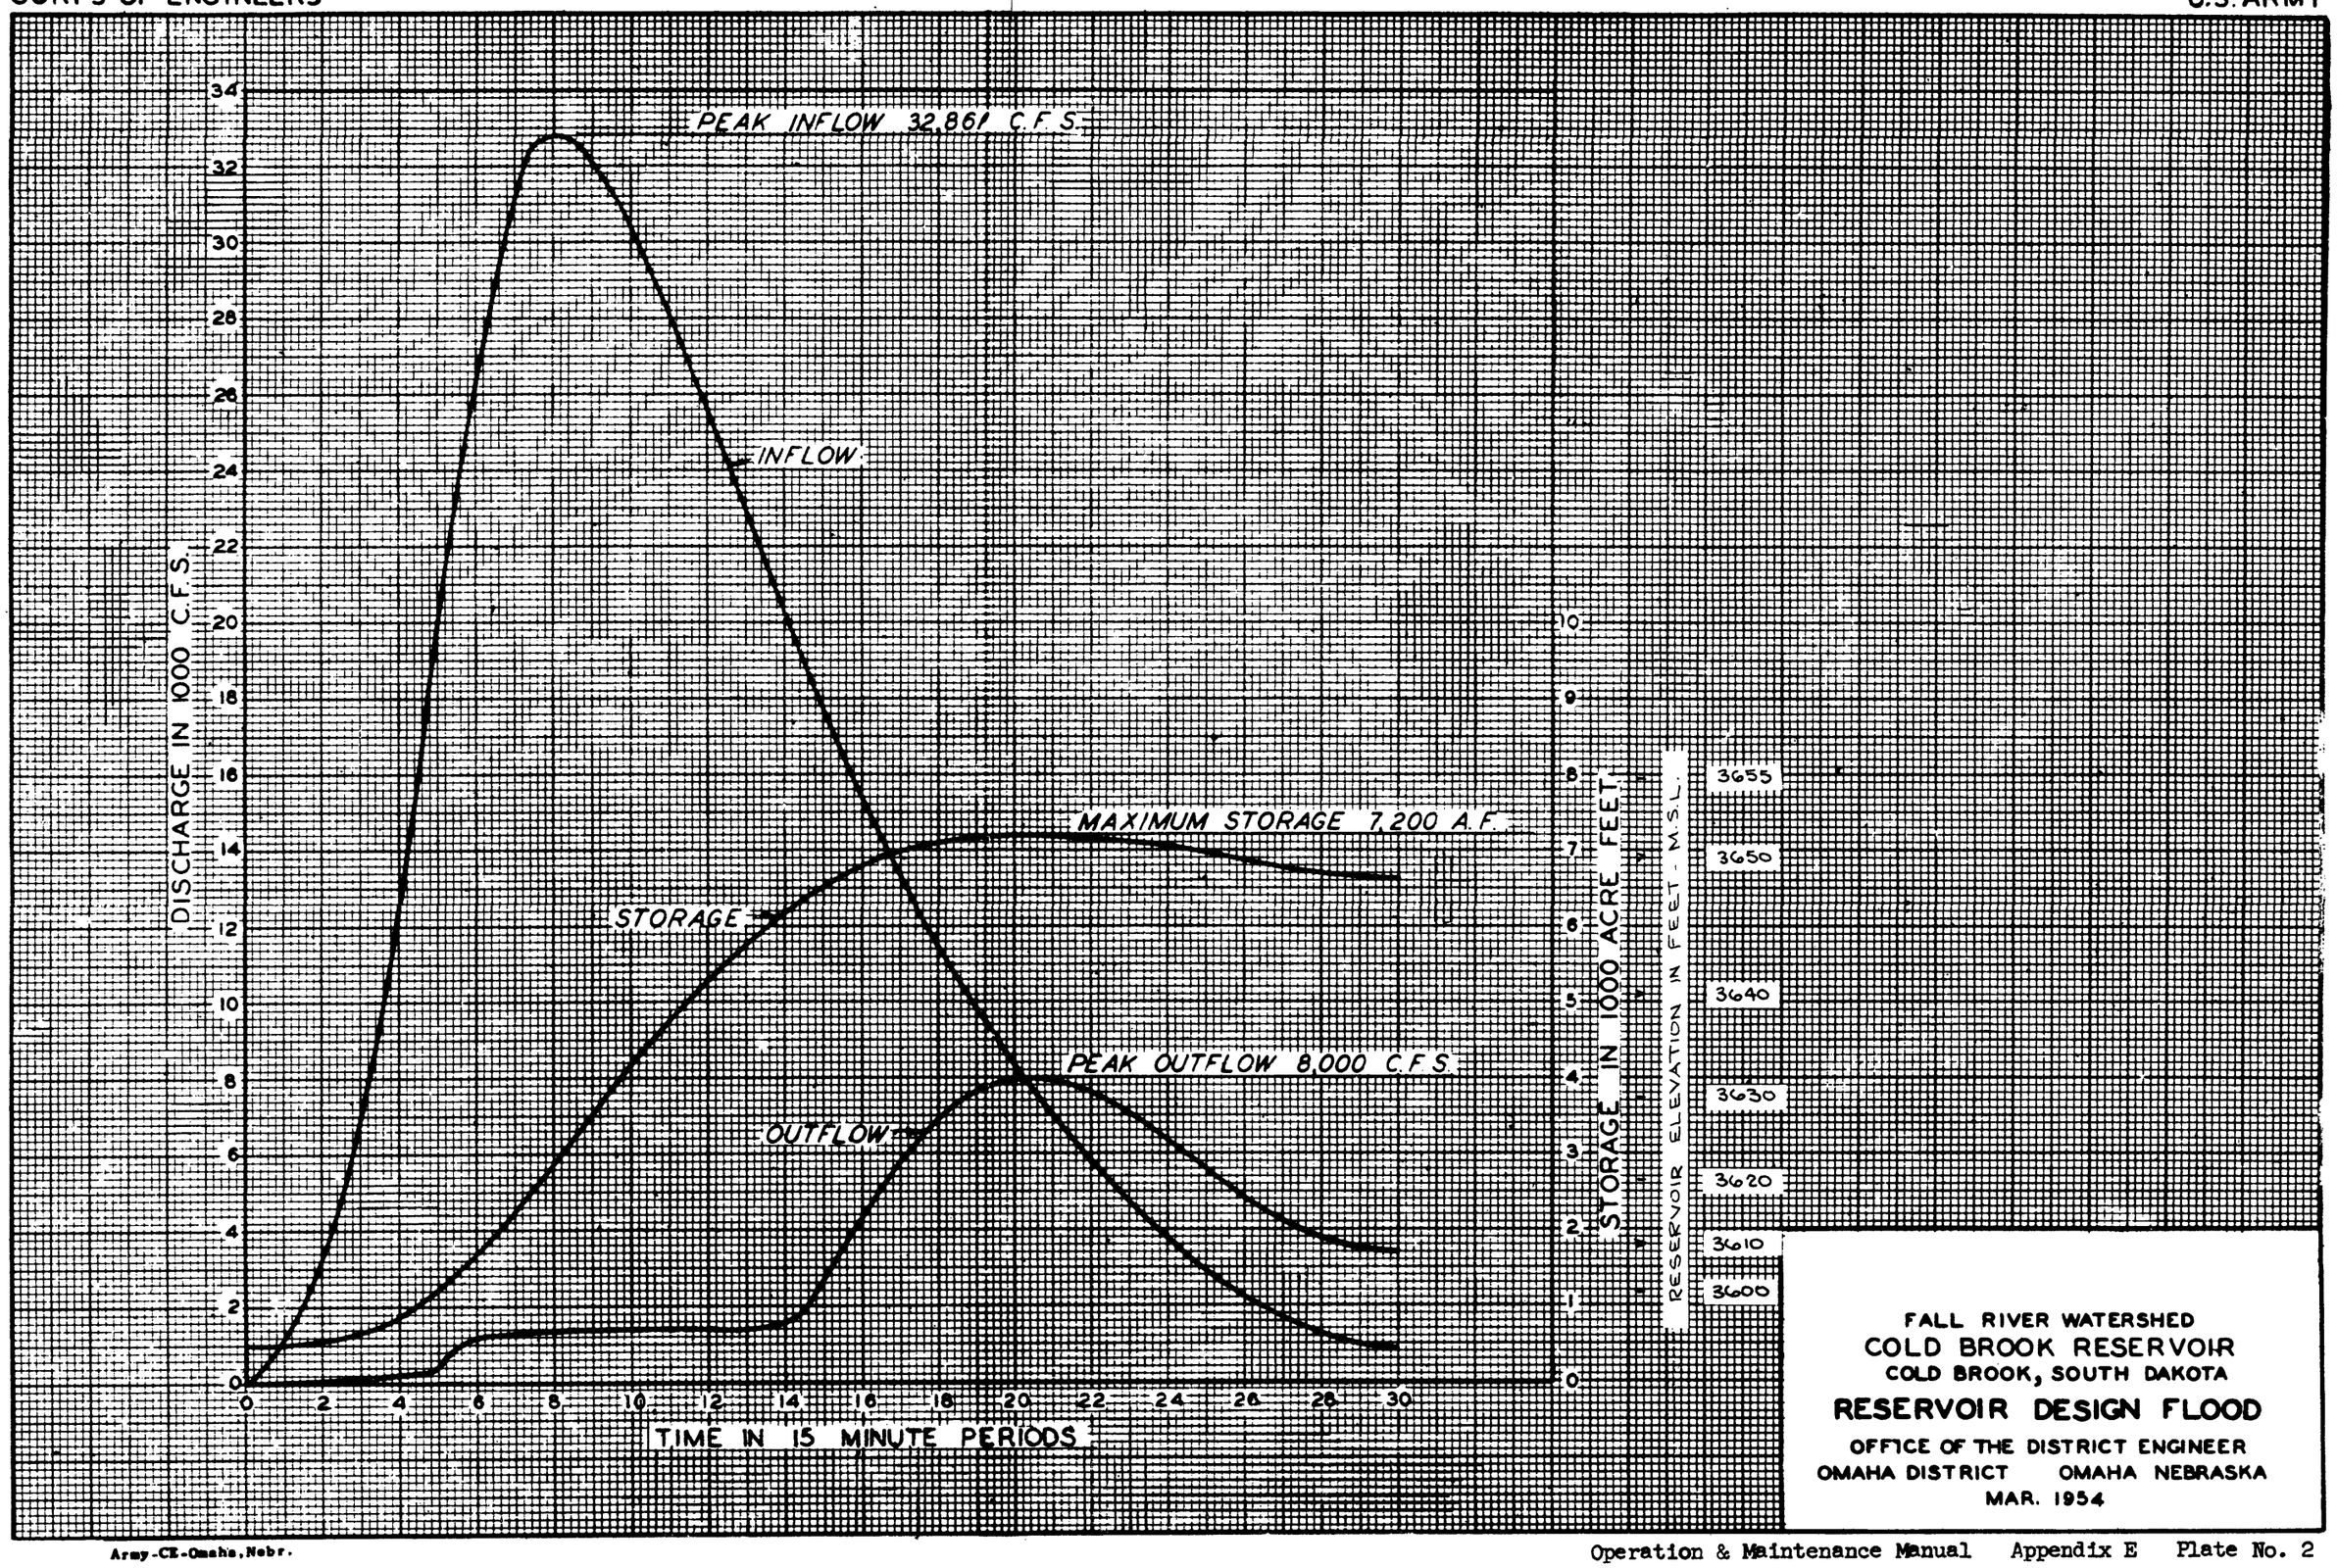
PEAK INFLOW 32,861 C.F.S.
INFLOW
MAXIMUM STORAGE 7,200 A.F.
STORAGE
PEAK OUTFLOW 8,000 C.F.S.
OUTFLOW
DISCHARGE IN 1000 C.F.S.
STORAGE IN 1000 ACRE FEET
RESERVOIR ELEVATION IN FEET - M.S.L.
TIME IN 15 MINUTE PERIODS
0 2 4 6 8 10 12 14 16 18 20 22 24 26 28 30 32 34
0 1 2 3 4 5 6 7 8 9 10
3600 3610 3620 3630 3640 3650 3655
FALL RIVER WATERSHED
COLD BROOK RESERVOIR
COLD BROOK, SOUTH DAKOTA
RESERVOIR DESIGN FLOOD
OFFICE OF THE DISTRICT ENGINEER
OMAHA DISTRICT OMAHA NEBRASKA
MAR. 1954