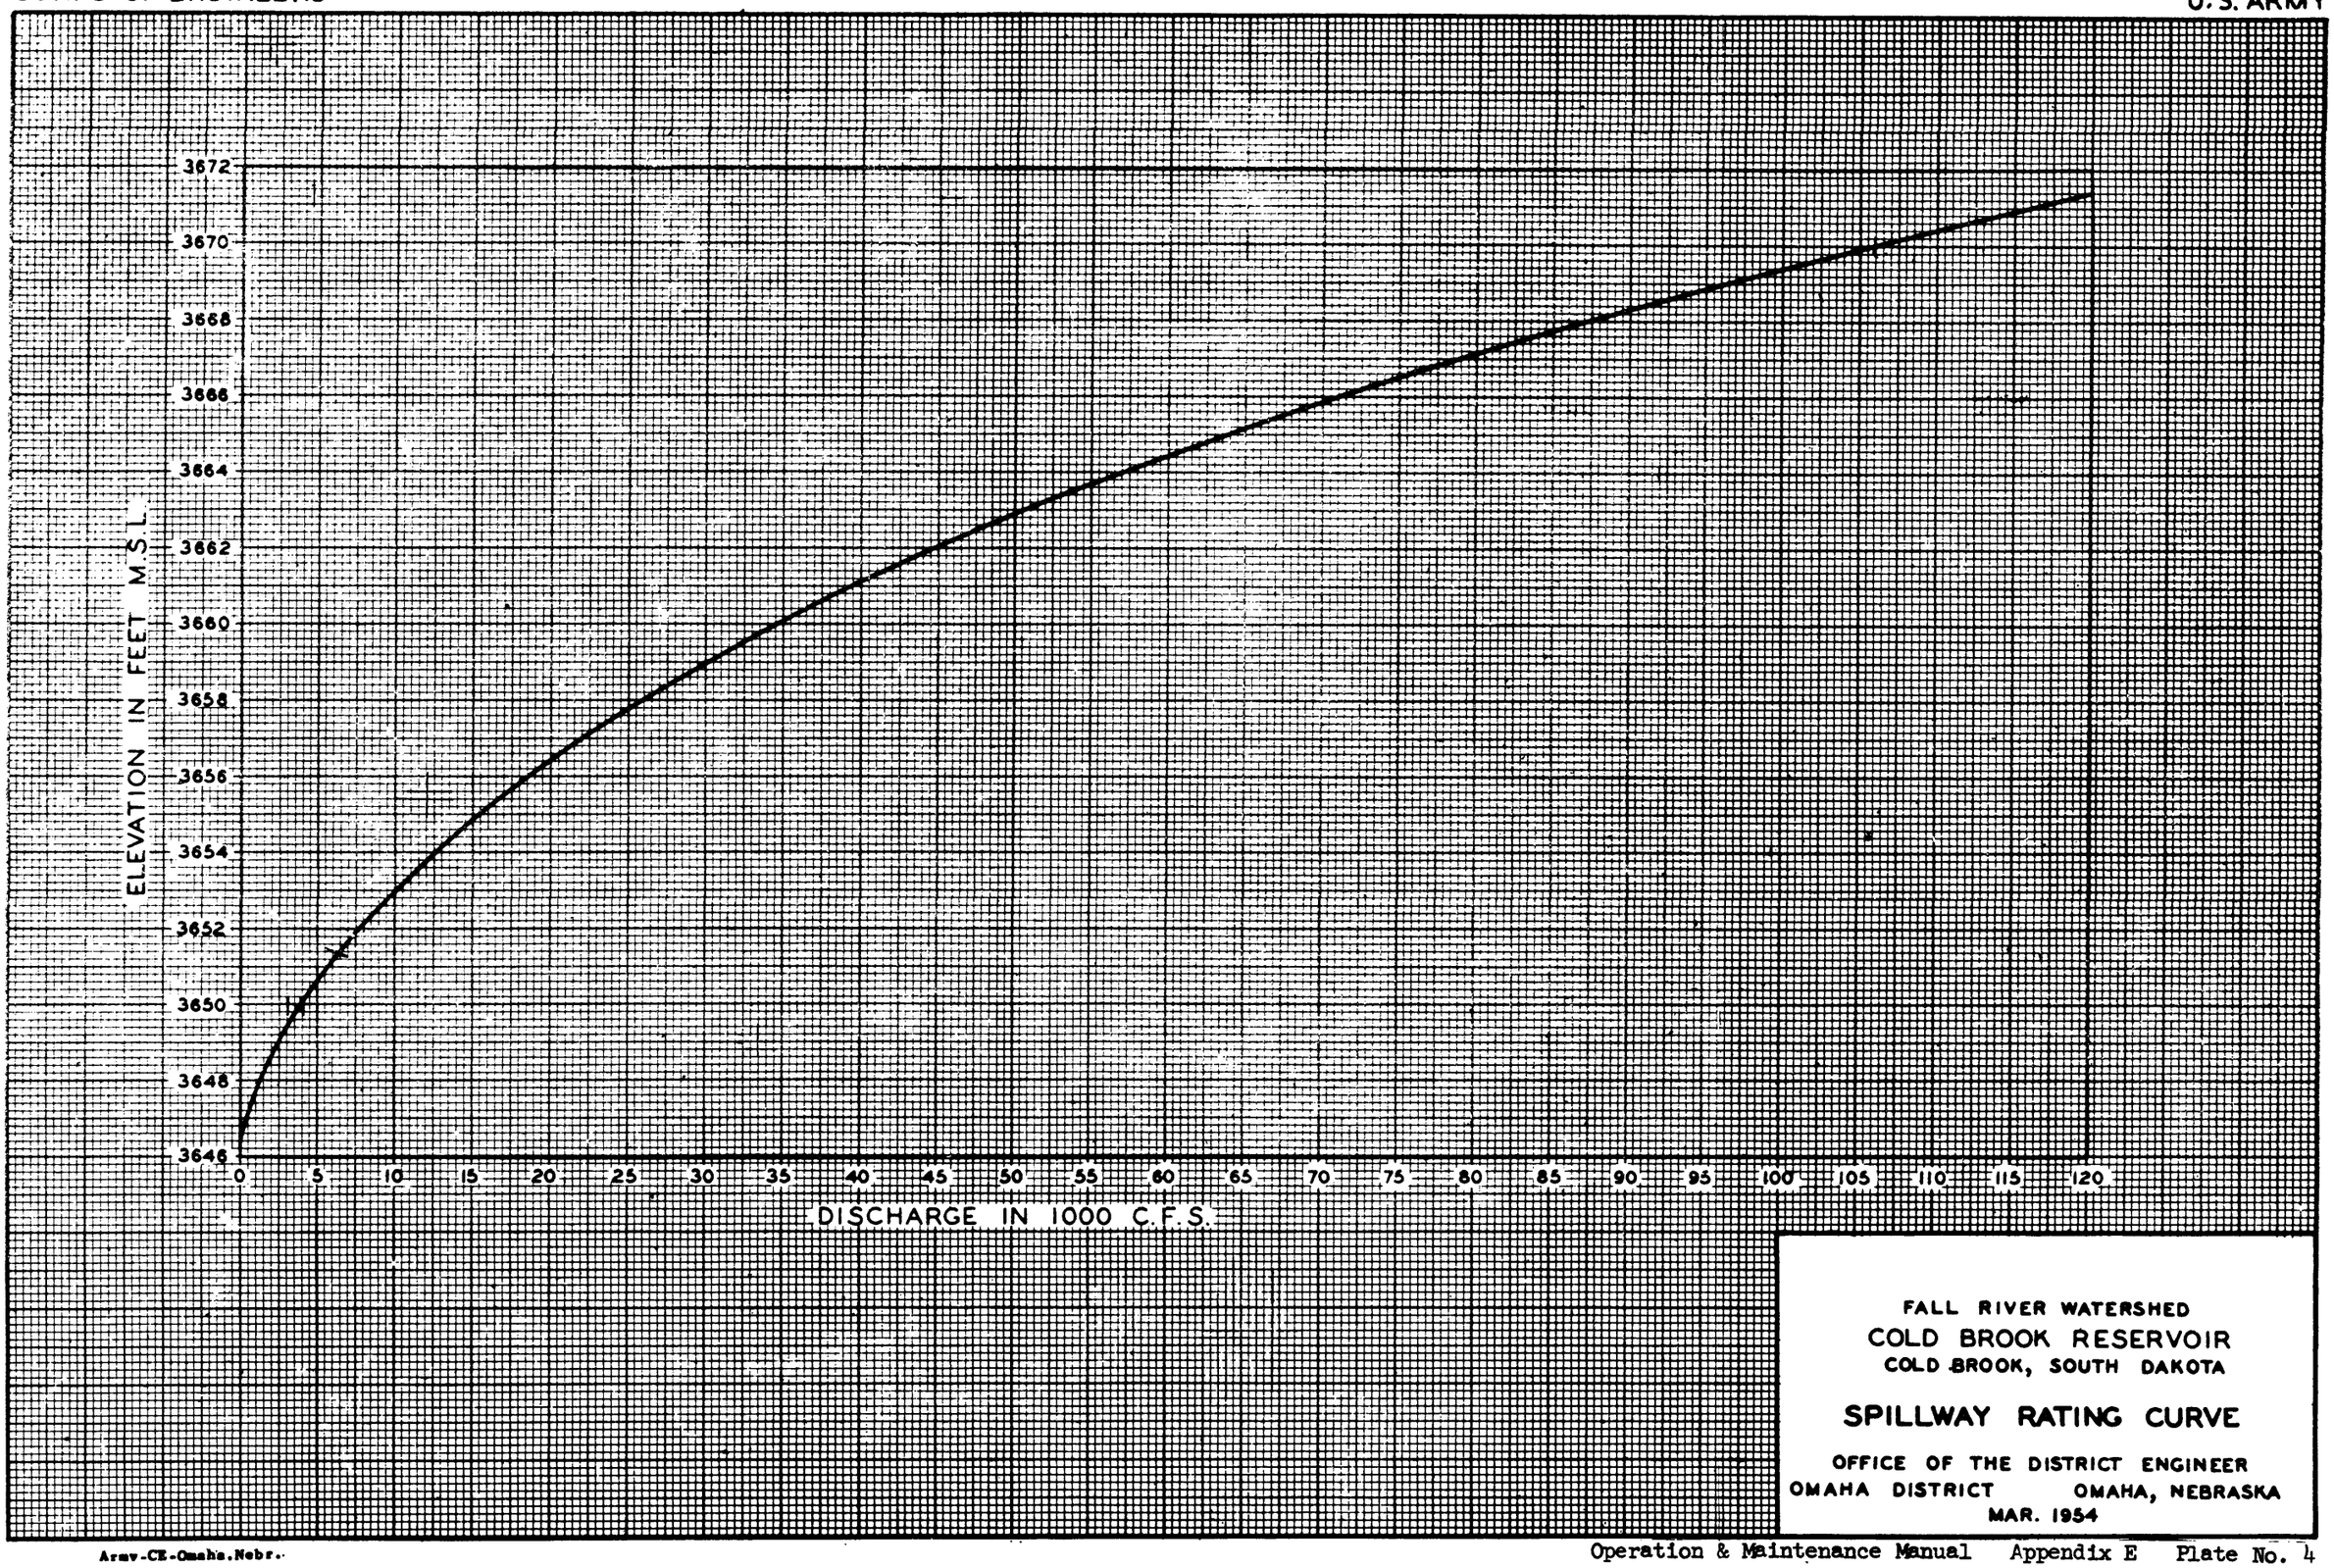

FALL RIVER WATERSHED
COLD BROOK RESERVOIR
COLD BROOK, SOUTH DAKOTA

SPILLWAY RATING CURVE

OFFICE OF THE DISTRICT ENGINEER
OMAHA DISTRICT OMAHA, NEBRASKA
MAR. 1954