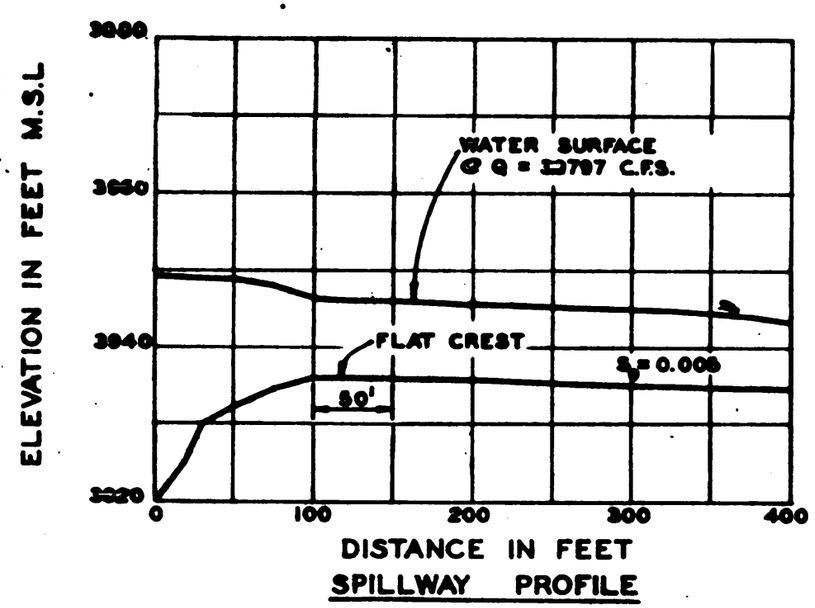

SPILLWAY PROFILE

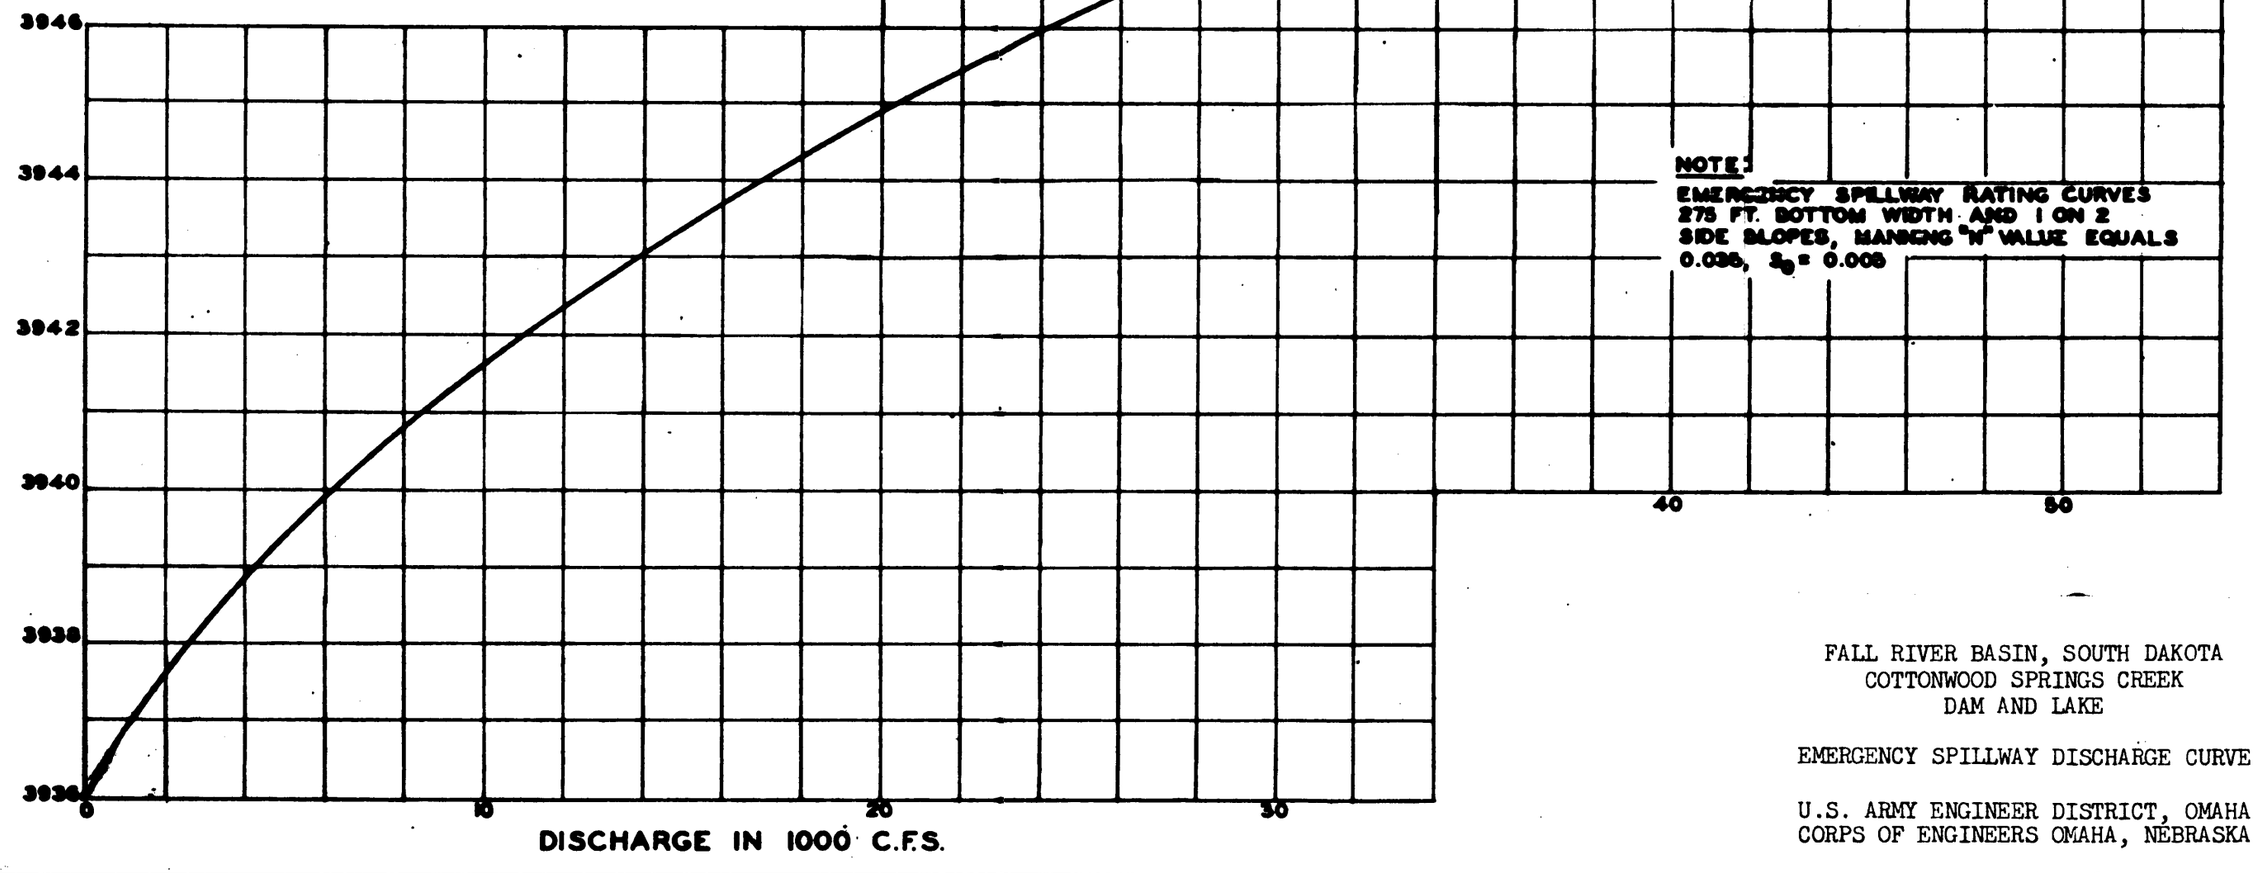

FALL RIVER BASIN, SOUTH DAKOTA
COTTONWOOD SPRINGS CREEK
DAM AND LAKE

EMERGENCY SPILLWAY DISCHARGE CURVE

U.S. ARMY ENGINEER DISTRICT, OMAHA
CORPS OF ENGINEERS OMAHA, NEBRASKA