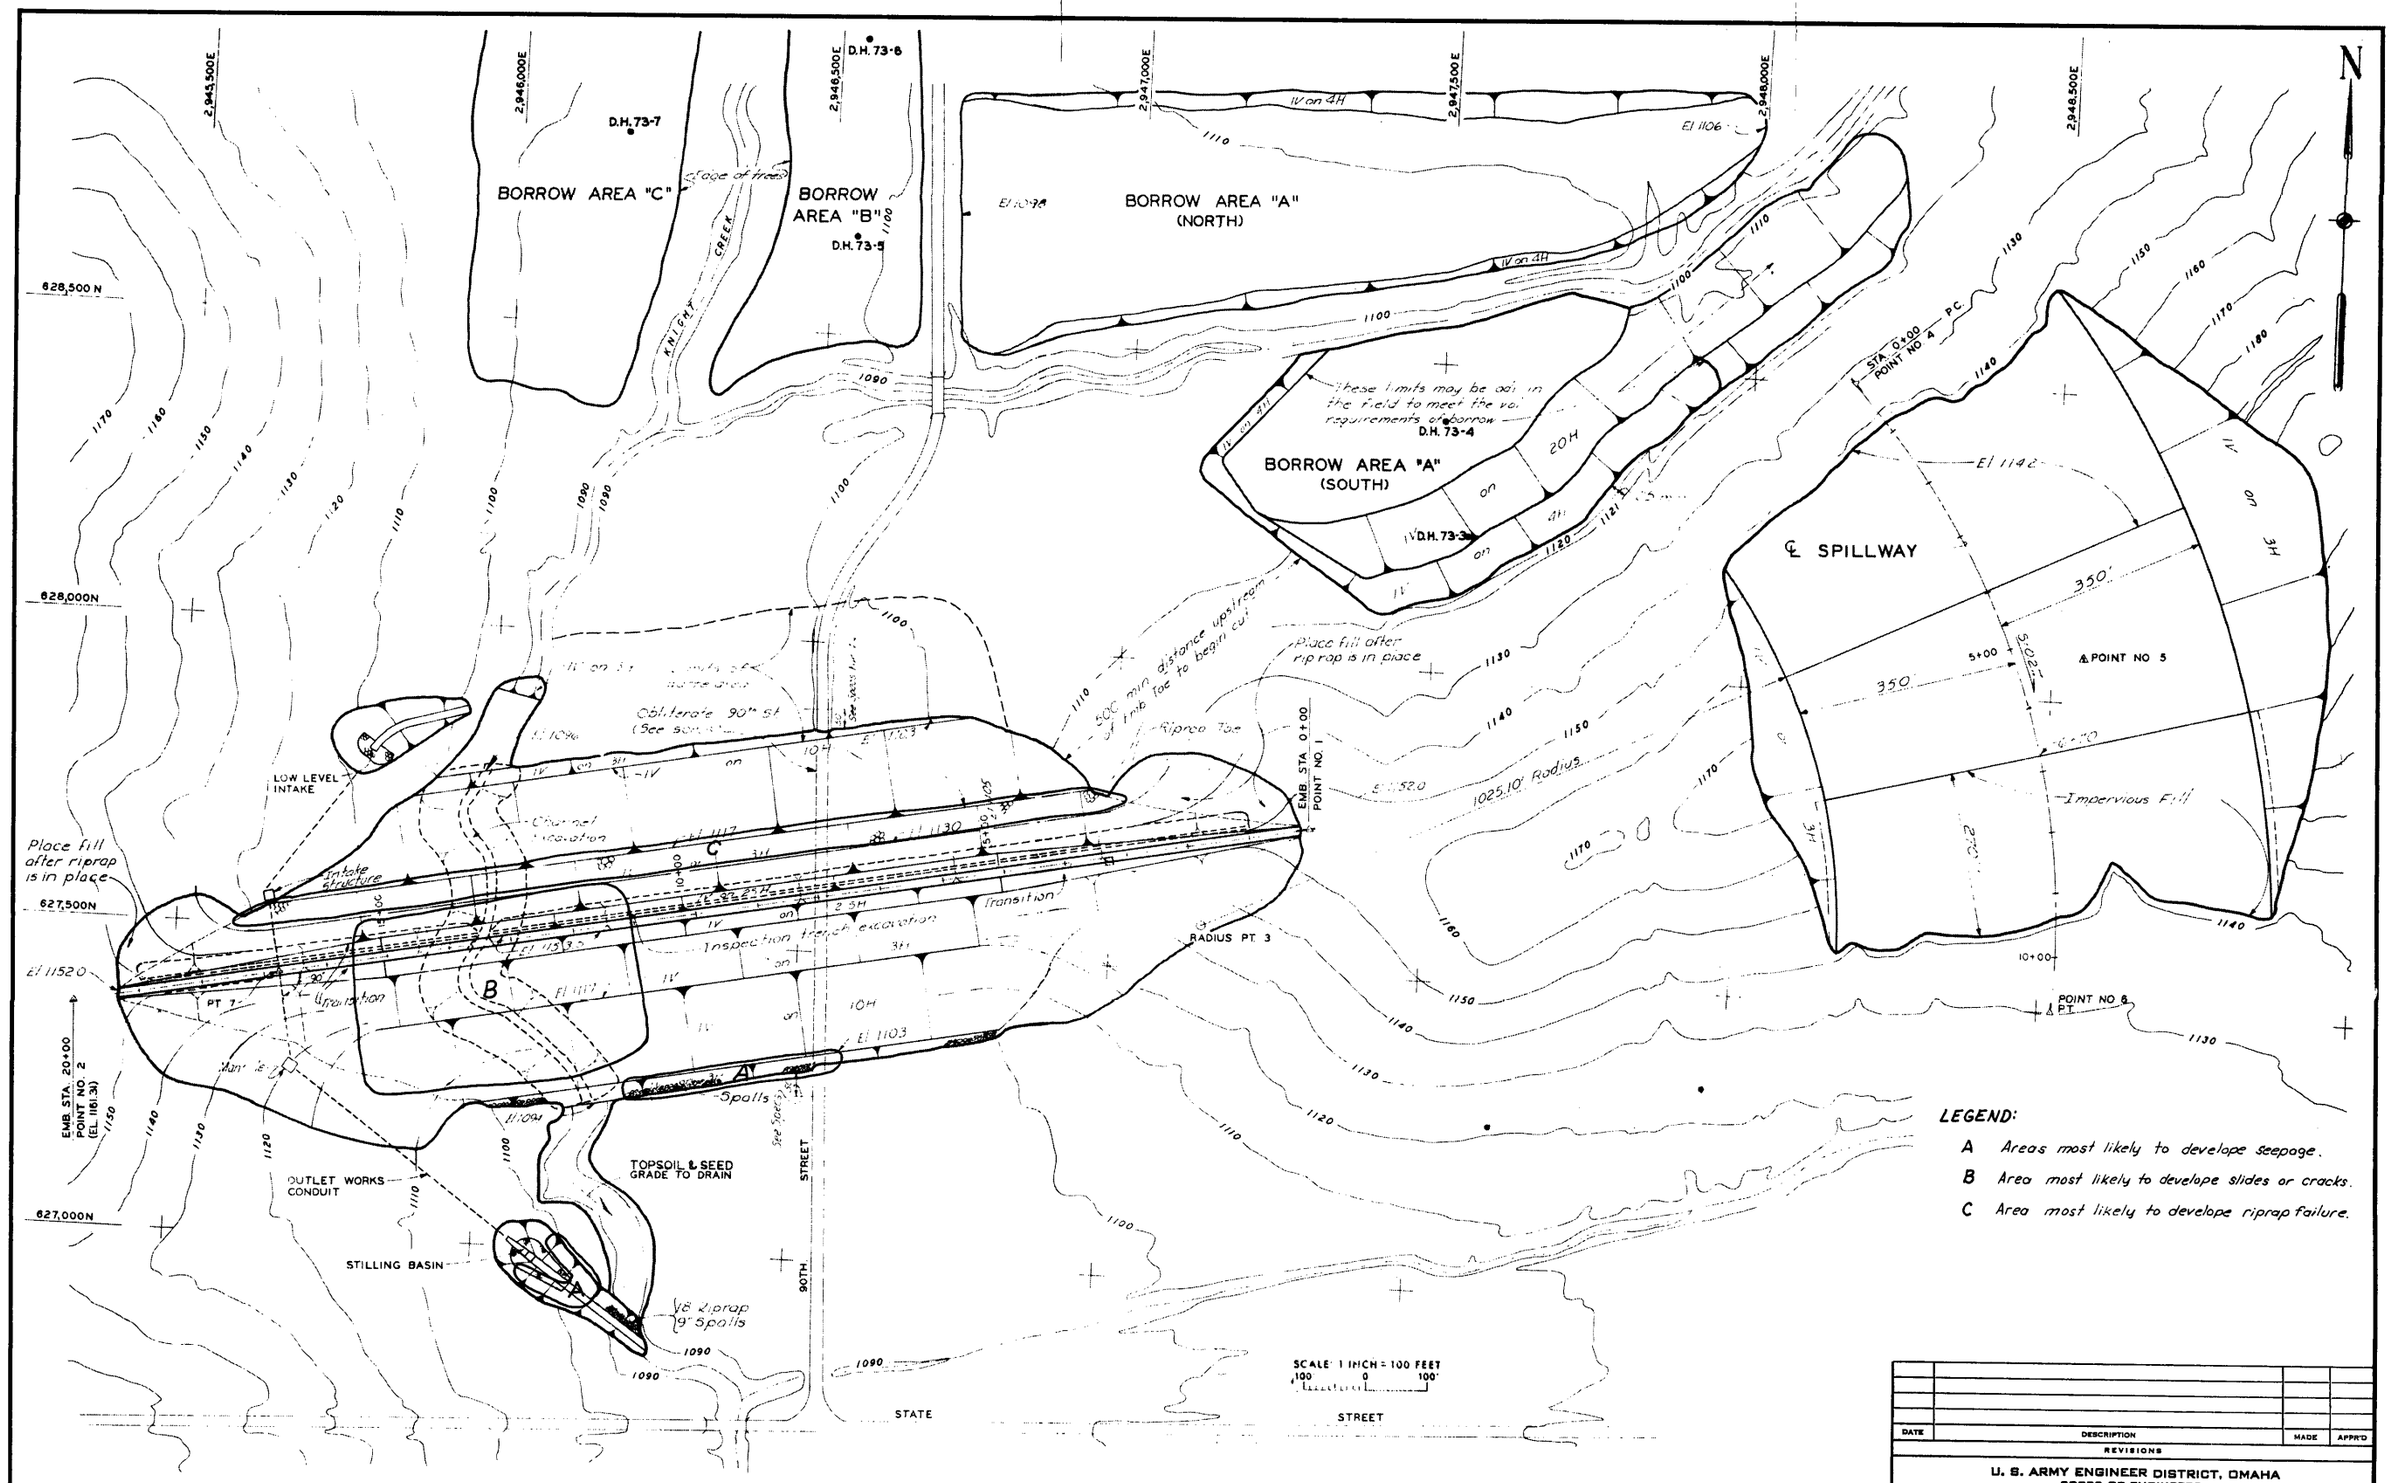

LEGEND:

A Areas most likely to develope seepage.

B Area most likely to develope slides or cracks.

C Area most likely to develope riprap failure.

DATE	DESCRIPTION	MADE	APPR'D

REVISIONS

U. S. ARMY ENGINEER DISTRICT, OMAHA
CORPS OF ENGINEERS
OMAHA, NEBRASKA

DESIGNED BY:
DRAWN BY:
CHECKED BY:
SUBMITTED BY:
CHIEF SECTION
RECOMMENDED:
CHIEF BRANCH

PAPILLION CREEK AND TRIBUTARIES LAKES, NEBRASKA
SITE 11
AREAS OF HIGH HAZARD POTENTIAL

APPROVED: CHIEF ENGINEERING DIVISION
DATE:
APPROVED: COL. C. E. DISTRICT ENGINEER
SCALE: AS SHOWN
SPEC. NO.
DRAWING NUMBER
SHEET

SAFETY DAYS

THIS PLAN ACCOMPANIES CONTRACT No.
MODIFICATION No.