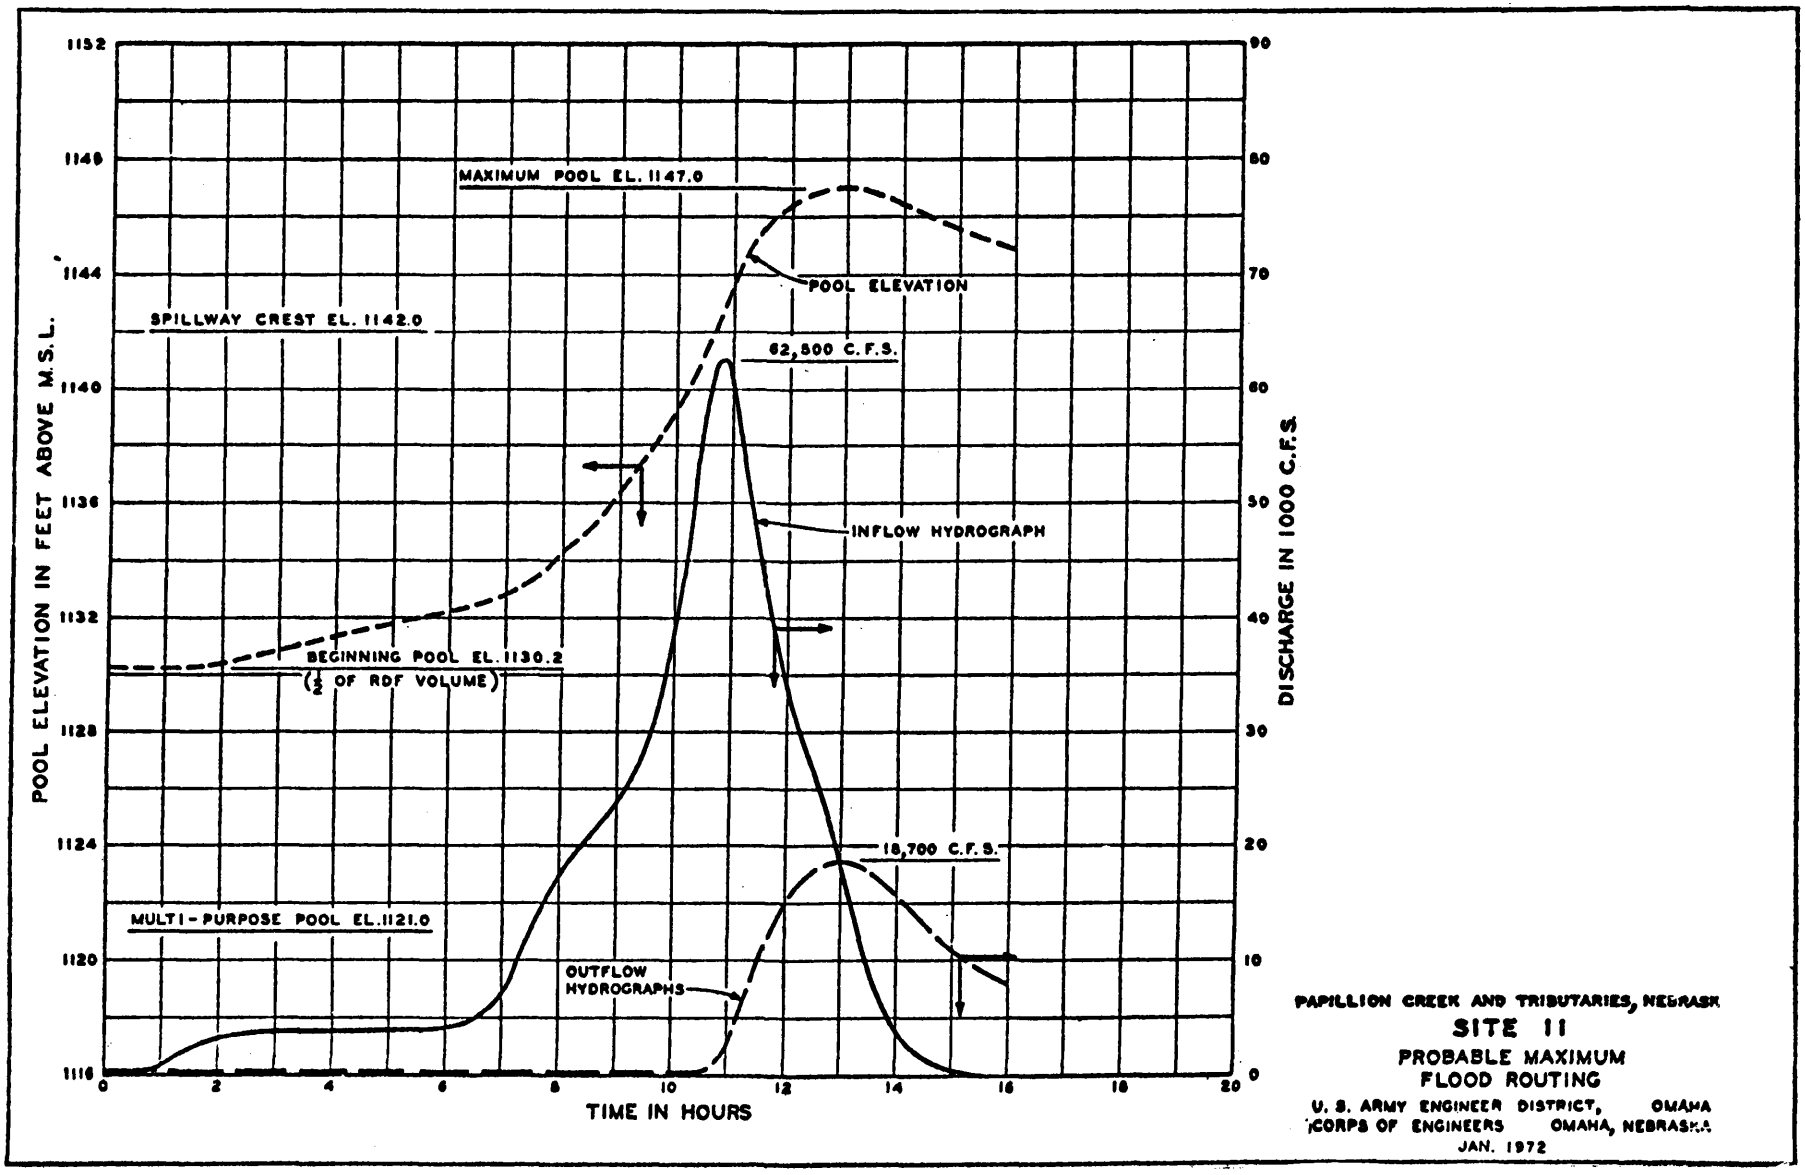
MAXIMUM POOL EL. 1147.0
POOL ELEVATION
SPILLWAY CREST EL. 1142.0
62,500 C.F.S.
INFLOW HYDROGRAPH
BEGINNING POOL EL. 1130.2
(½ OF RDF VOLUME)
18,700 C.F.S.
MULTI-PURPOSE POOL EL. 1121.0
OUTFLOW HYDROGRAPHS
POOL ELEVATION IN FEET ABOVE M.S.L.
DISCHARGE IN 1000 C.F.S.
TIME IN HOURS
1152
1148
1144
1140
1136
1132
1128
1124
1120
1116
90
80
70
60
50
40
30
20
10
0
0
2
4
6
8
10
12
14
16
18
20
PAPILLION CREEK AND TRIBUTARIES, NEBRASK
SITE 11
PROBABLE MAXIMUM
FLOOD ROUTING
U. S. ARMY ENGINEER DISTRICT, OMAHA
CORPS OF ENGINEERS OMAHA, NEBRASKA
JAN. 1972