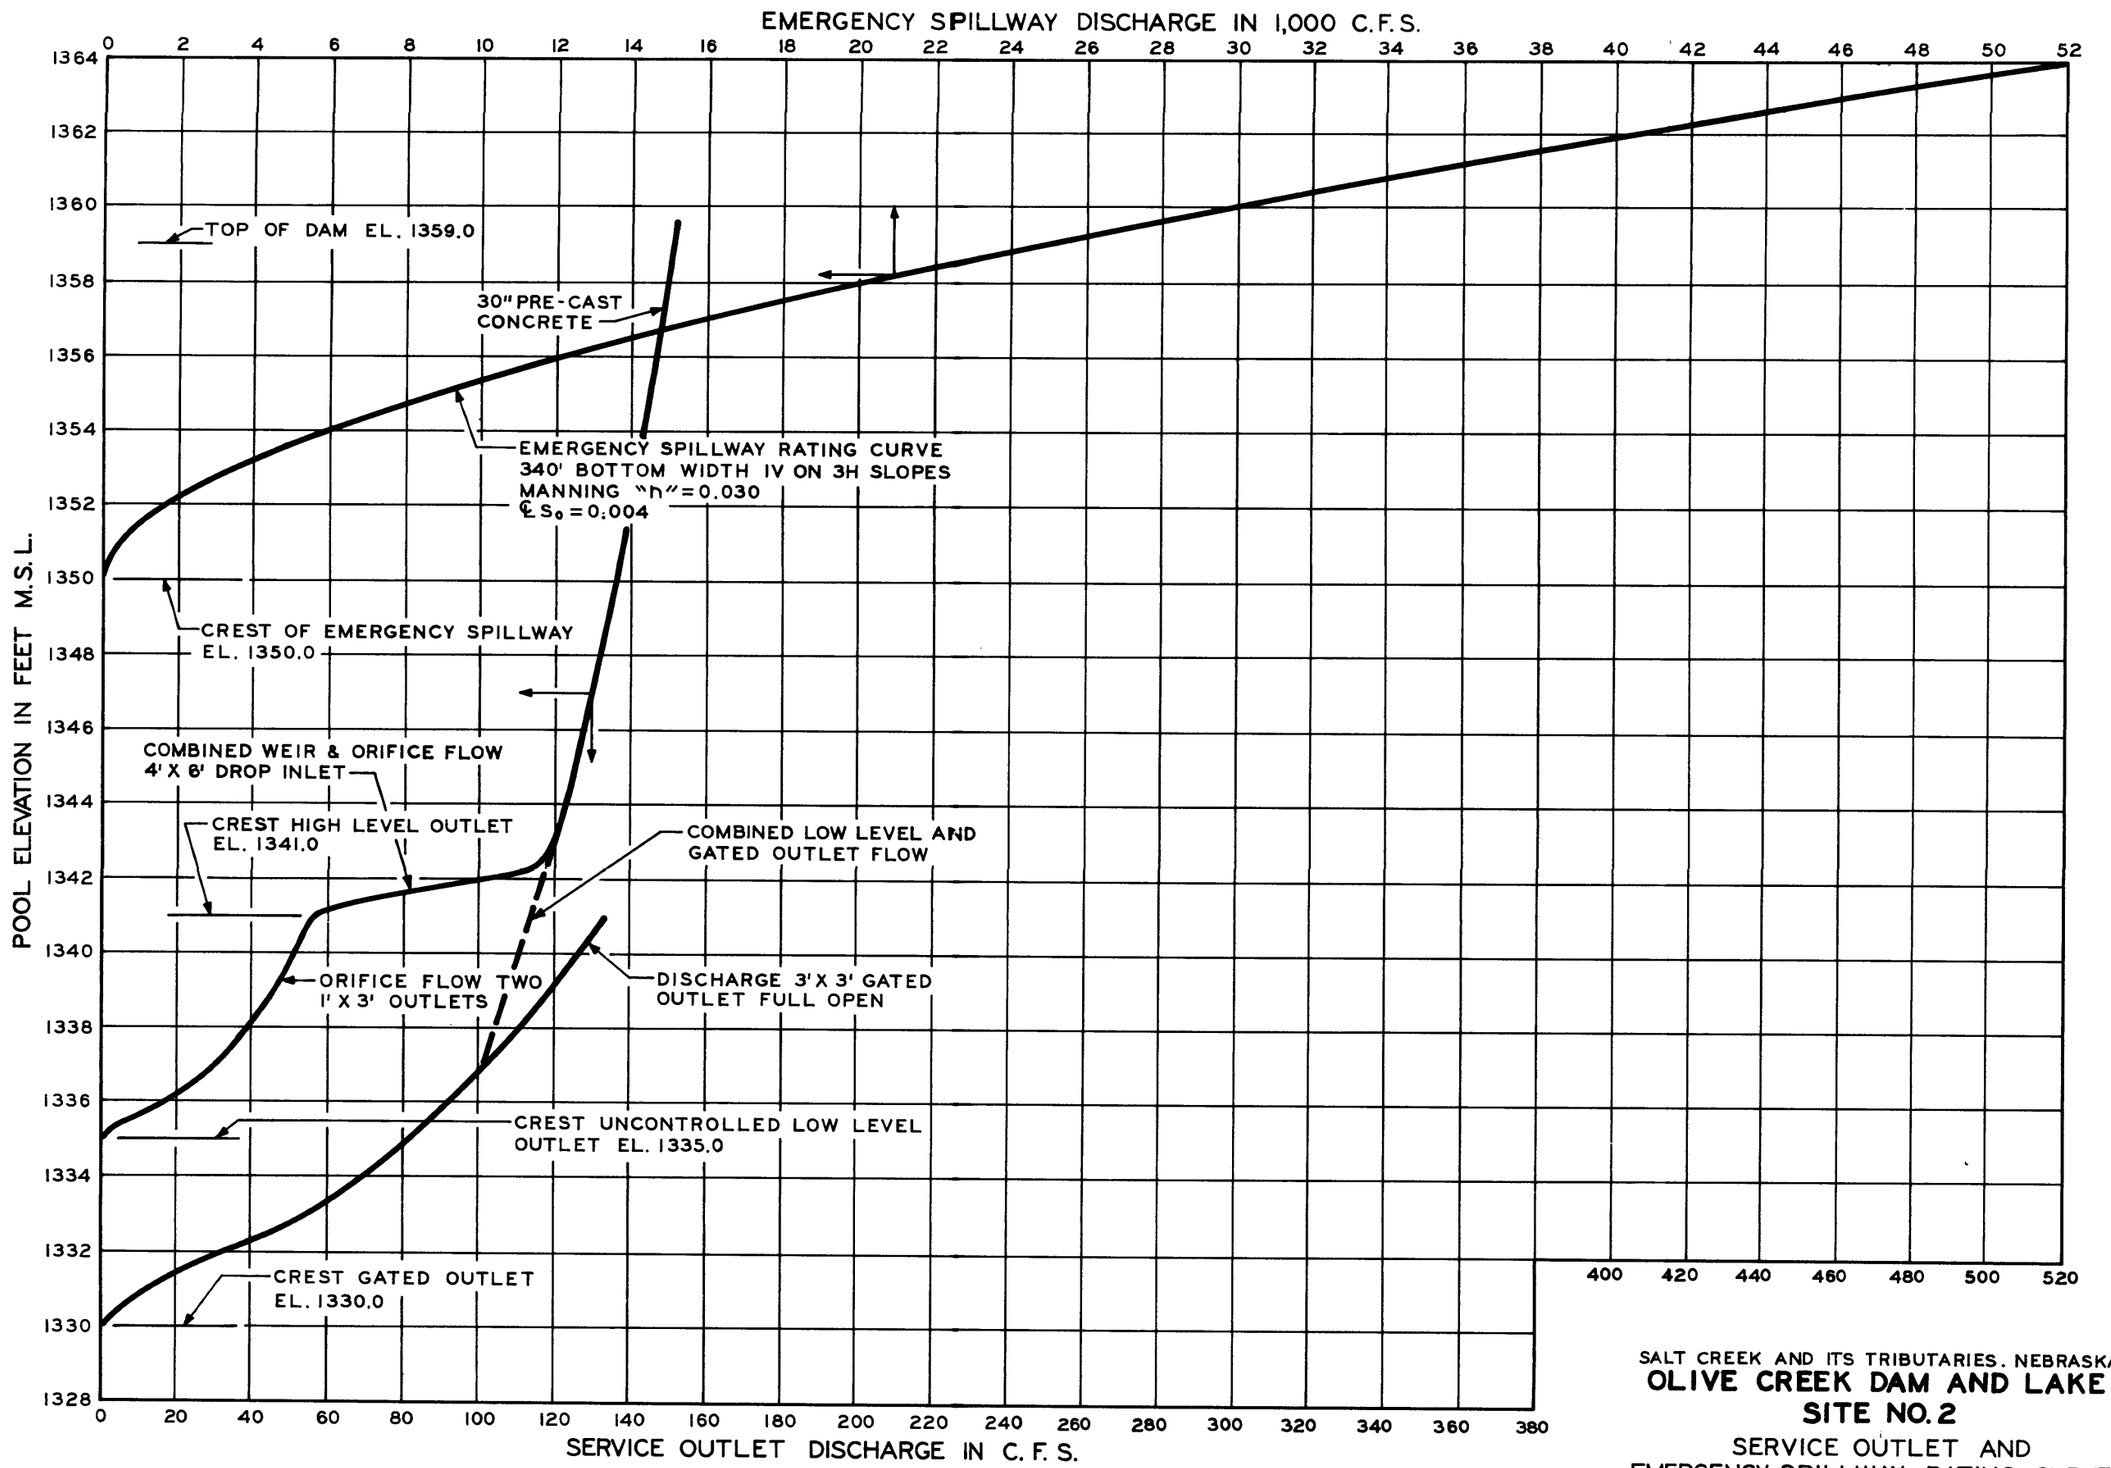

SALT CREEK AND ITS TRIBUTARIES. NEBRASKA

OLIVE CREEK DAM AND LAKE
SITE NO. 2

SERVICE OUTLET AND
EMERGENCY SPILLWAY RATING CURVES

U. S. ARMY ENGINEER DISTRICT, OMAHA
CORPS OF ENGINEERS OMAHA, NEBRASKA