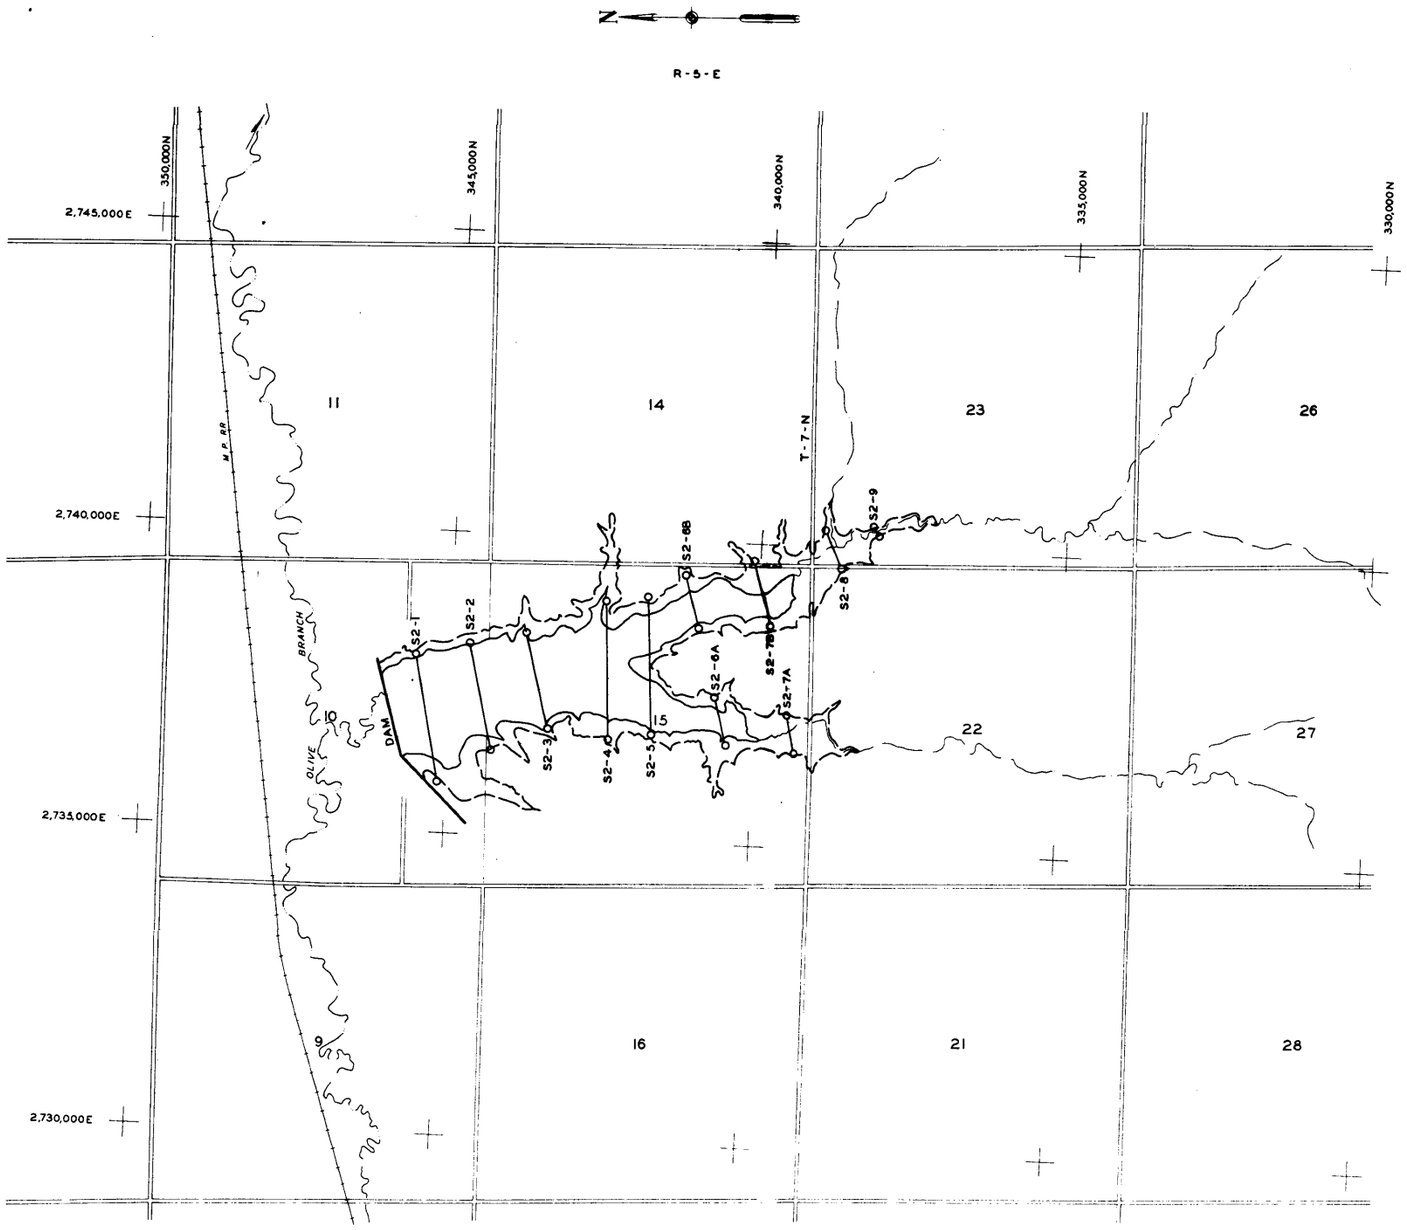

LEGEND:

——— TOP CONSERVATION POOL - ELEVATION 1335.0 MSL

— — — TOP FLOOD CONTROL POOL - ELEVATION 1350.0 MSL

O SEMI-PERMANENT MONUMENT

NOTE:

DAM SITE LOCATED IN SECTION 10, T 7N, R5E, LANCASTER COUNTY, NEBRASKA

SCALE IN FEET

1000 0 1000 2000 3000

THIS DRAWING HAS BEEN REDUCED TO THREE-EIGHTHS THE ORIGINAL SCALE.

SALT CREEK AND ITS TRIBUTARIES, NEBRASKA

OLIVE CREEK DAM AND LAKE SITE NO. 2

LOCATION OF AGGRADATION RANGES

U. S. ARMY ENGINEER DISTRICT, OMAHA
CORPS OF ENGINEERS, OMAHA, NEBRASKA