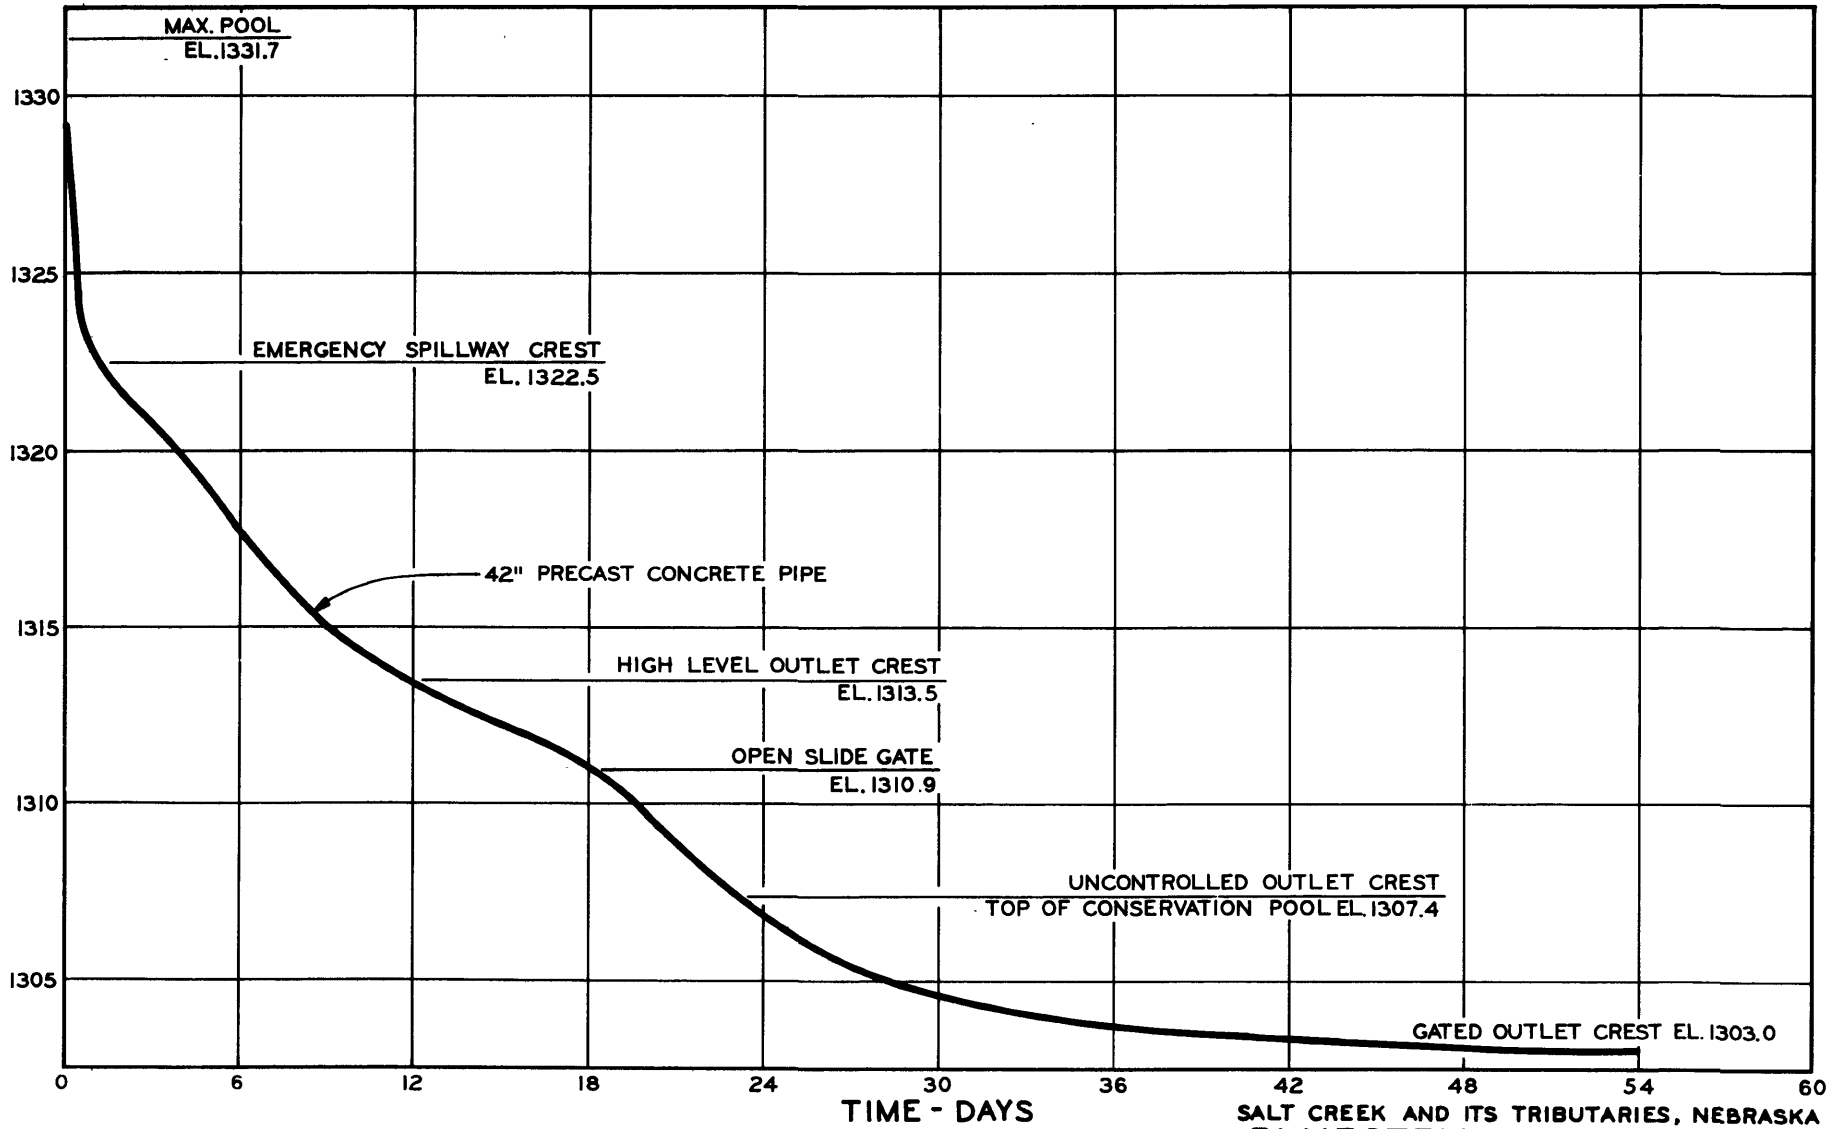

SALT CREEK AND ITS TRIBUTARIES, NEBRASKA

BLUESTEM DAM AND LAKE
SITE NO. 4

EMERGENCY EVACUATION

U. S. ARMY ENGINEER DISTRICT, OMAHA
CORPS OF ENGINEERS OMAHA, NEBRASKA

OPERATION & MAINTENANCE PLATE D-2