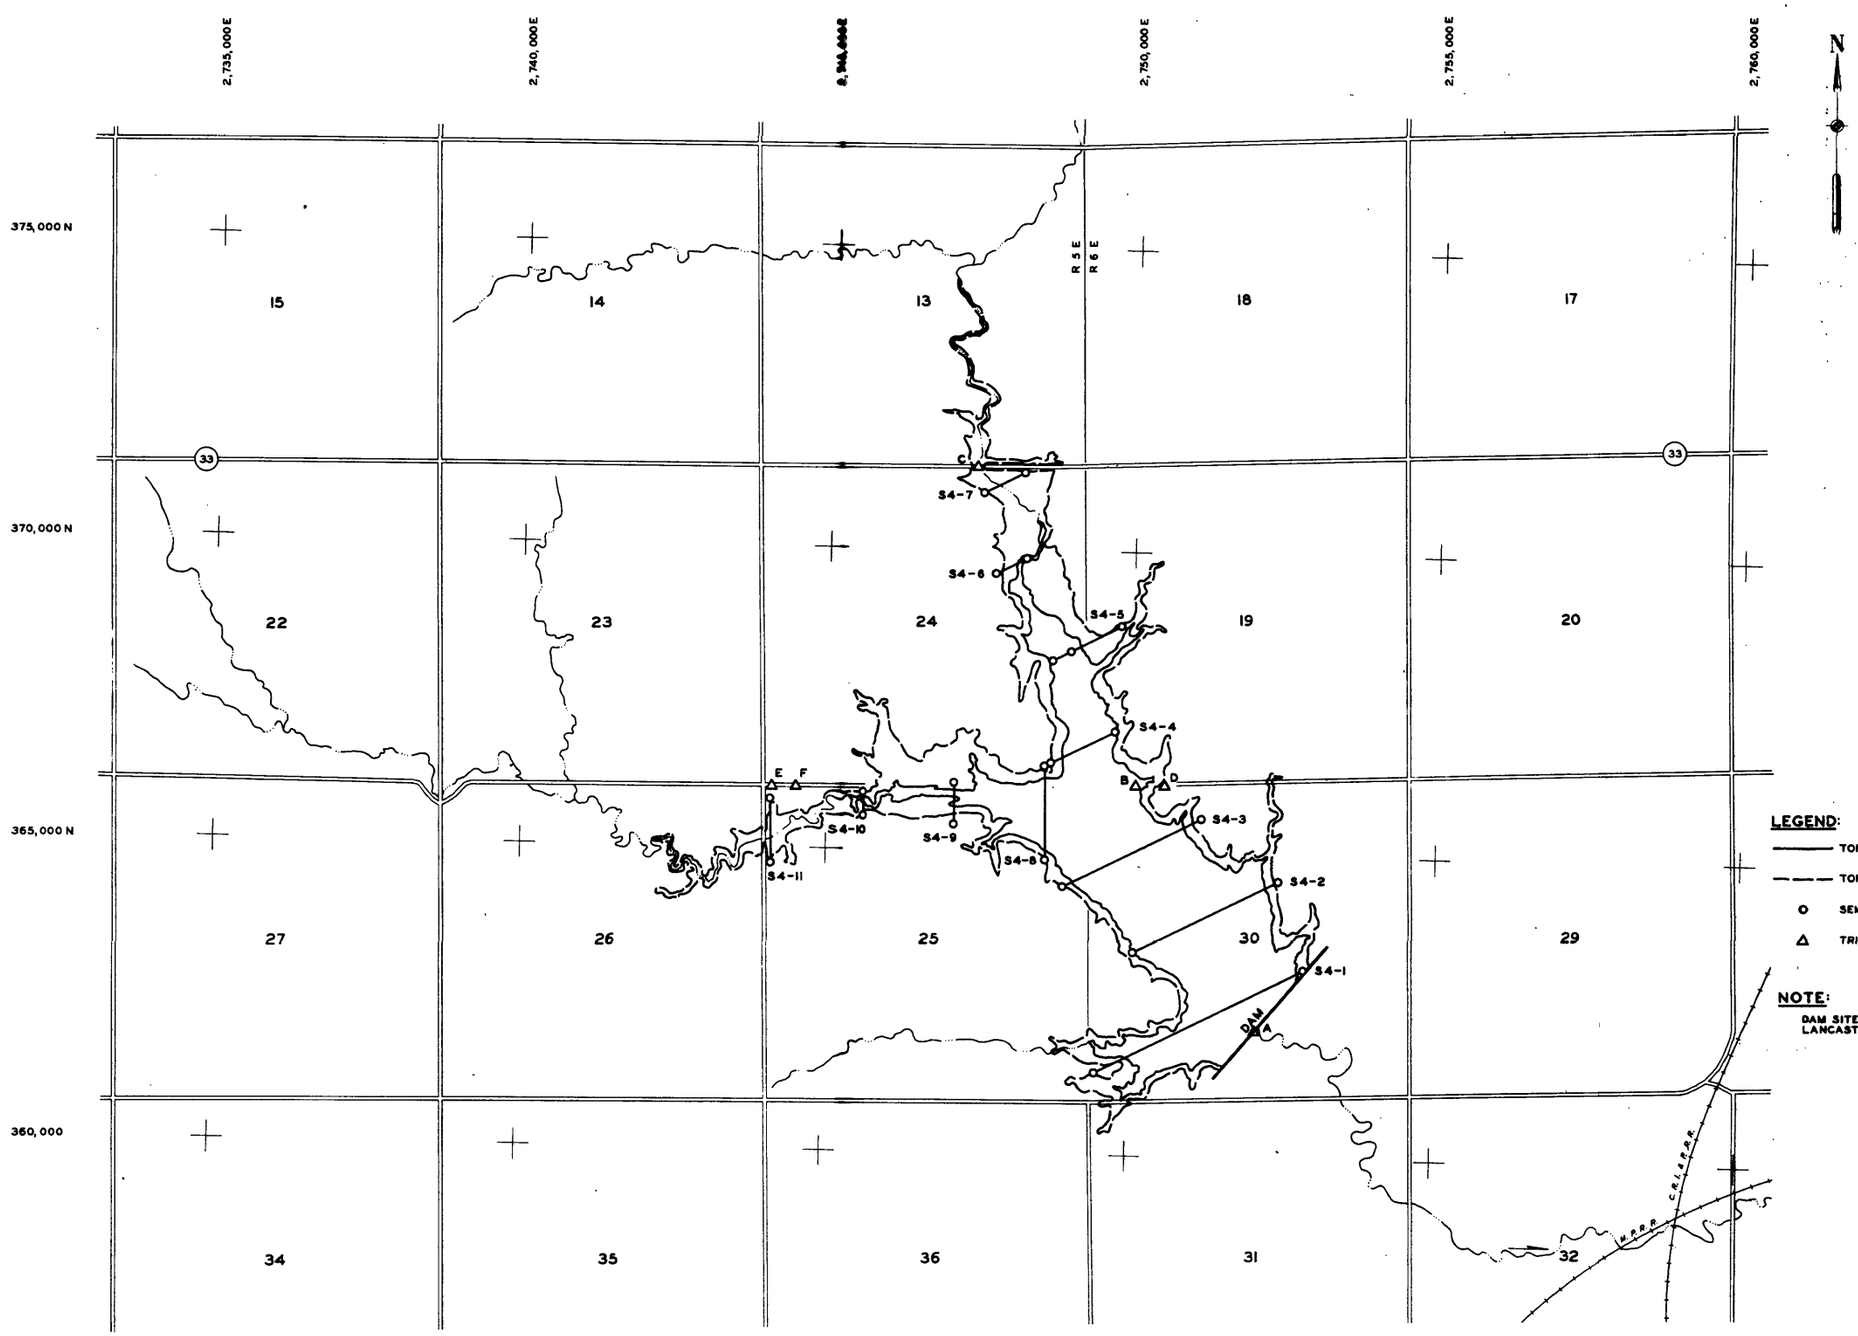

LEGEND:

TOP CONSERVATION POOL - ELEVATION 1308.0 MSL

TOP FLOOD CONTROL POOL - ELEVATION 1322.5 MSL

O SEMI-PERMANENT MONUMENT

△ TRIANGULATION STATION

NOTE:

DAM SITE LOCATED IN SECTION 30, T 8 N, R 6 E, LANCASTER COUNTY, NEBRASKA

SCALE IN FEET

1000 0 1000 2000 3000

SALT CREEK AND ITS TRIBUTARIES, NEBRASKA

BLUESTEM DAM AND LAKE SITE NO. 4

LOCATION OF AGGRADATION RANGES

U.S. ARMY ENGINEER DISTRICT, OMAHA
CORPS OF ENGINEERS OMAHA, NEBRASKA