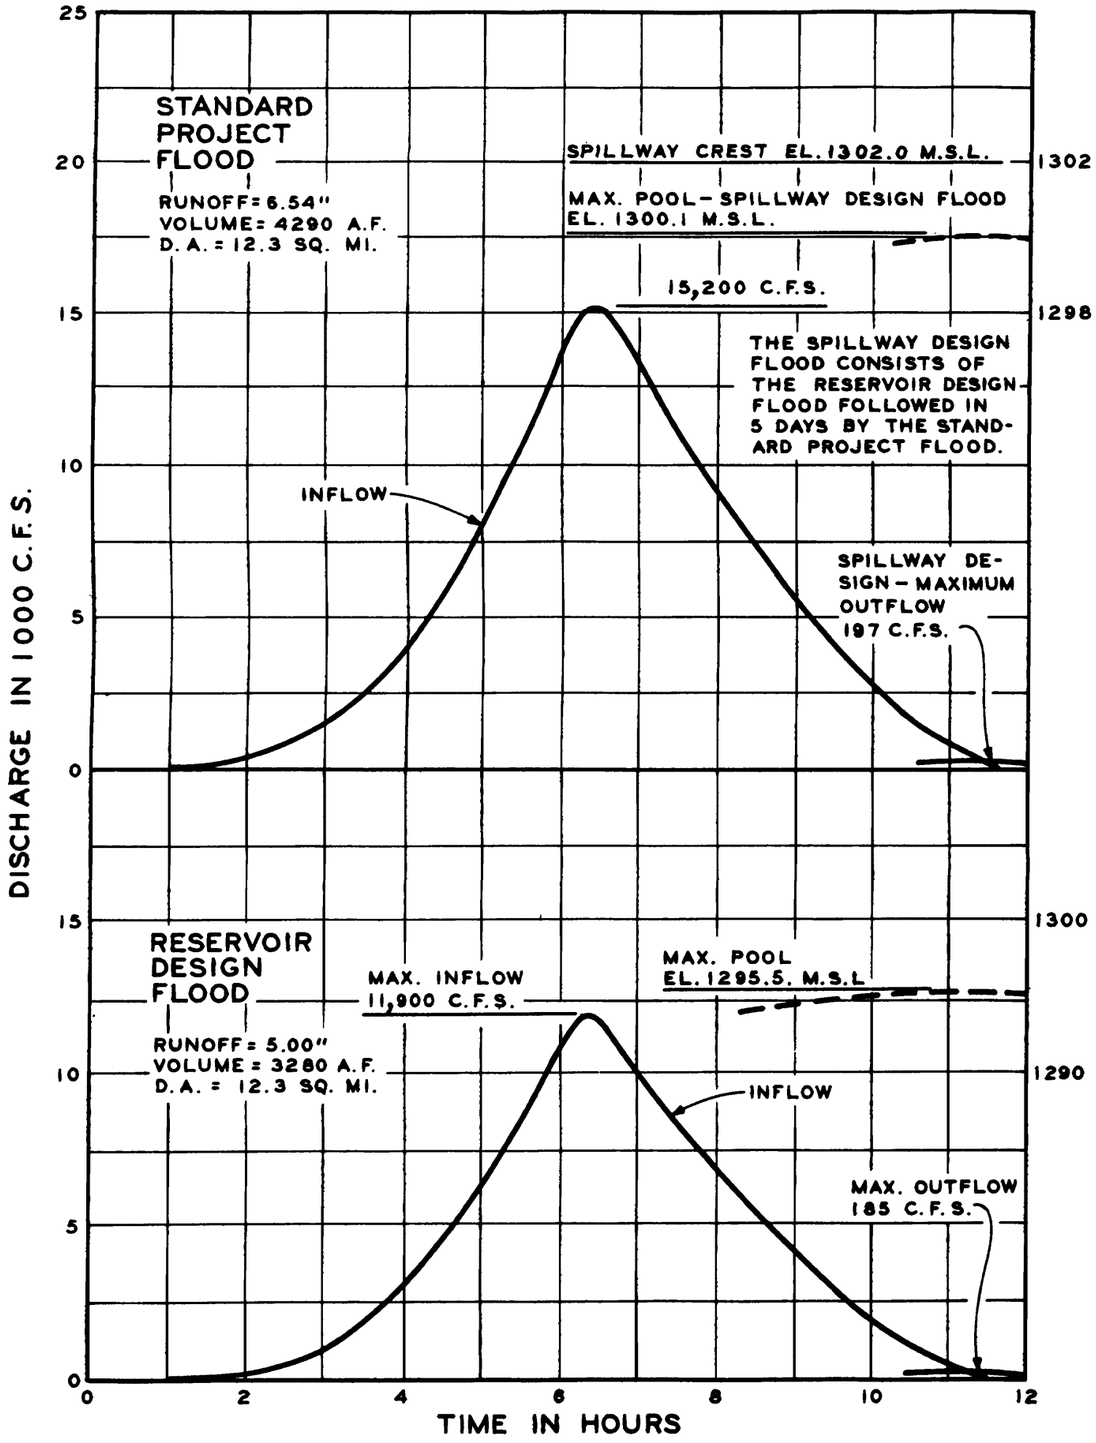

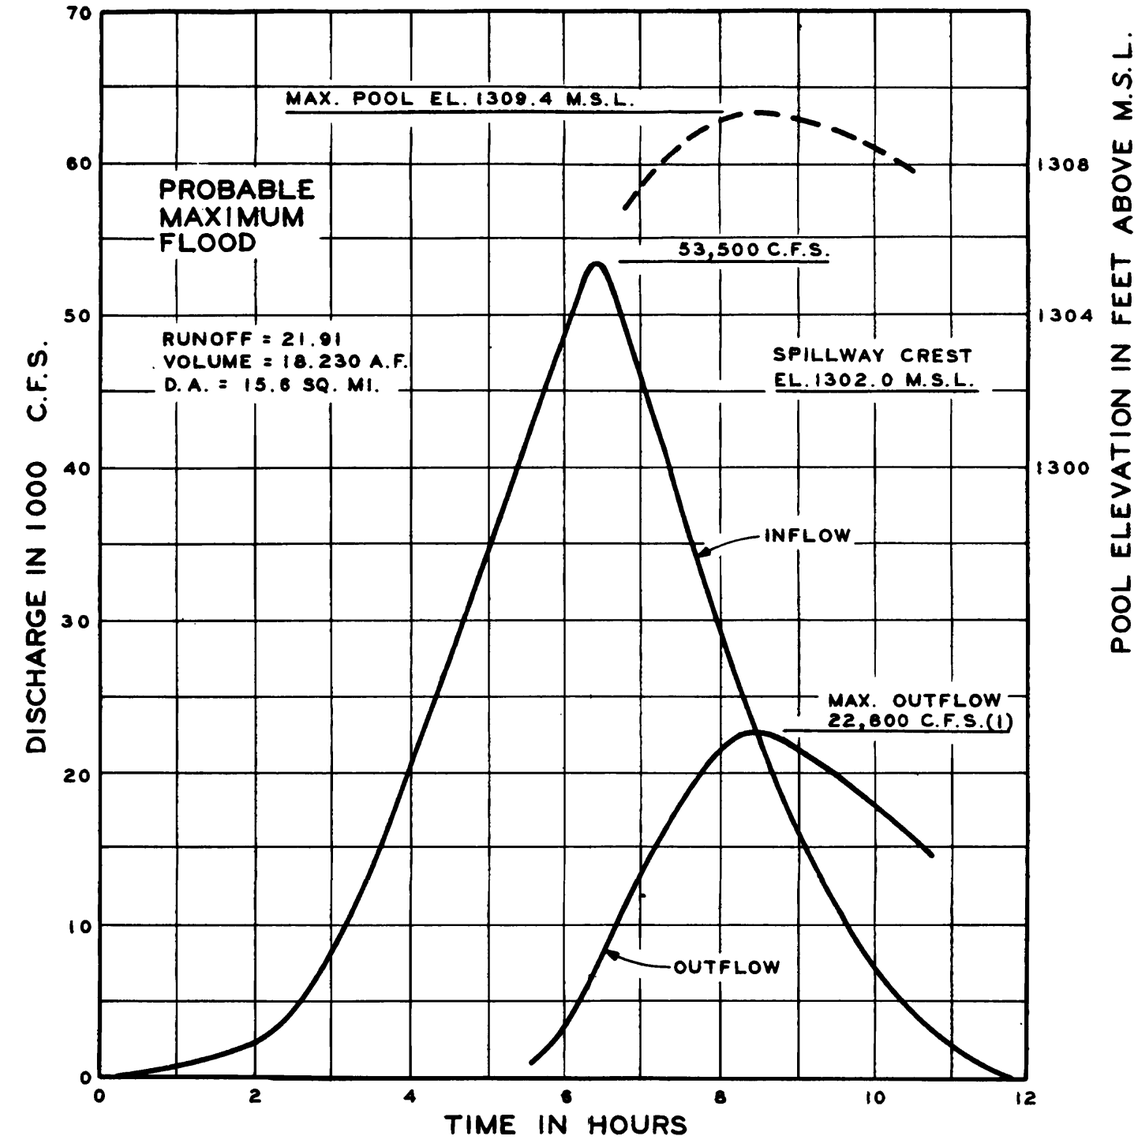

NOTES:

1. SPILLWAY = 22,580 C.F.S.
   OUTLET = 220 C.F.S.
2. OUTLETS ASSUMED 50% OPERATIVE
3. STARTING POOL FOR ALL FLOODS IS EL. 1287.8 FEET M.S.L.

SALT CREEK AND TRIBUTARIES
WAGON TRAIN LAKE
DAM NO. 8
DESIGN FLOODS

U.S. ARMY ENGINEER DISTRICT, OMAHA
CORPS OF ENGINEERS OMAHA, NEBRASKA