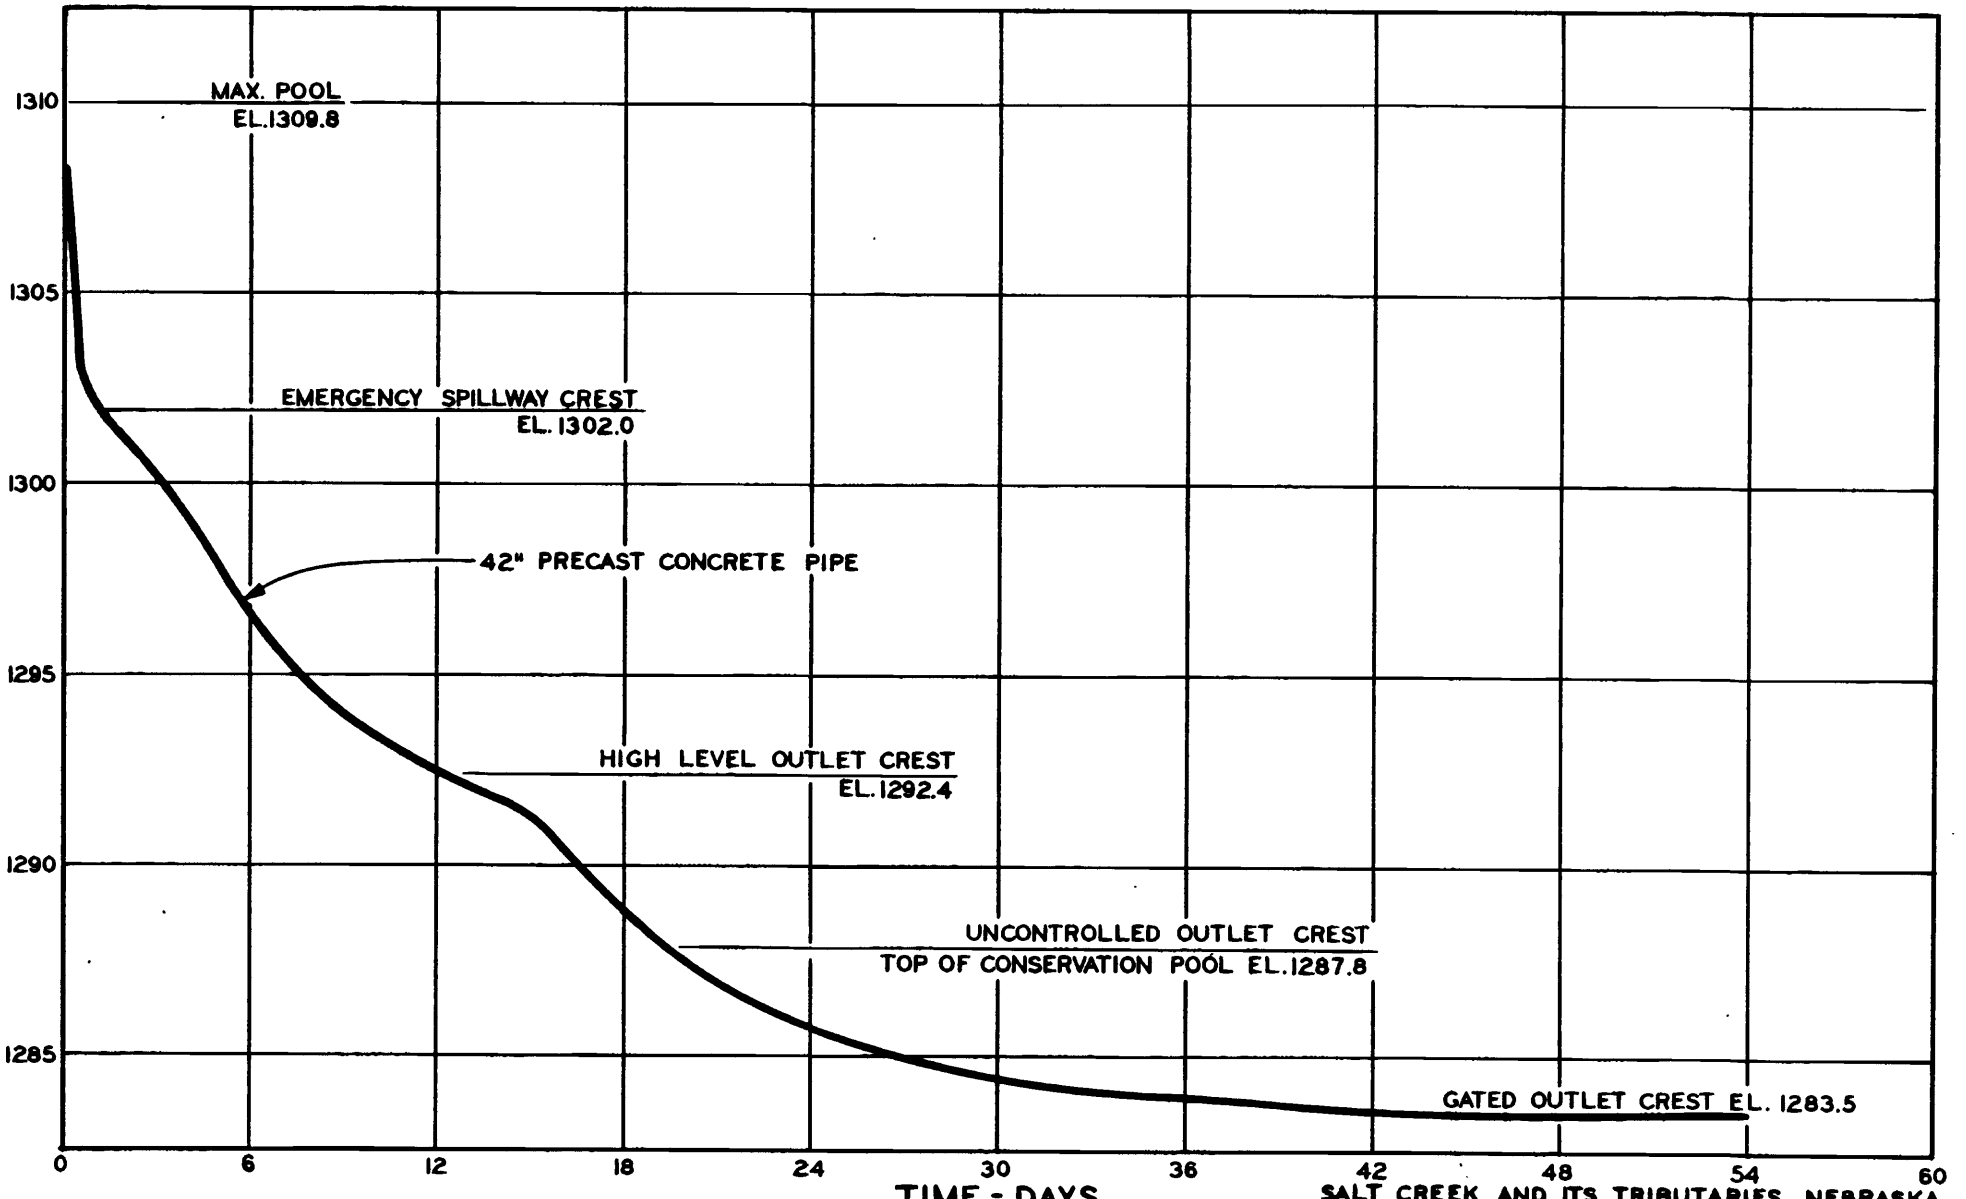

SALT CREEK AND ITS TRIBUTARIES. NEBRASKA

WAGON TRAIN DAM AND LAKE SITE NO. 8

EMERGENCY EVACUATION

U. S. ARMY ENGINEER DISTRICT, OMAHA
CORPS OF ENGINEERS OMAHA, NEBRASKA

OPERATION & MAINTENANCE PLATE D-1