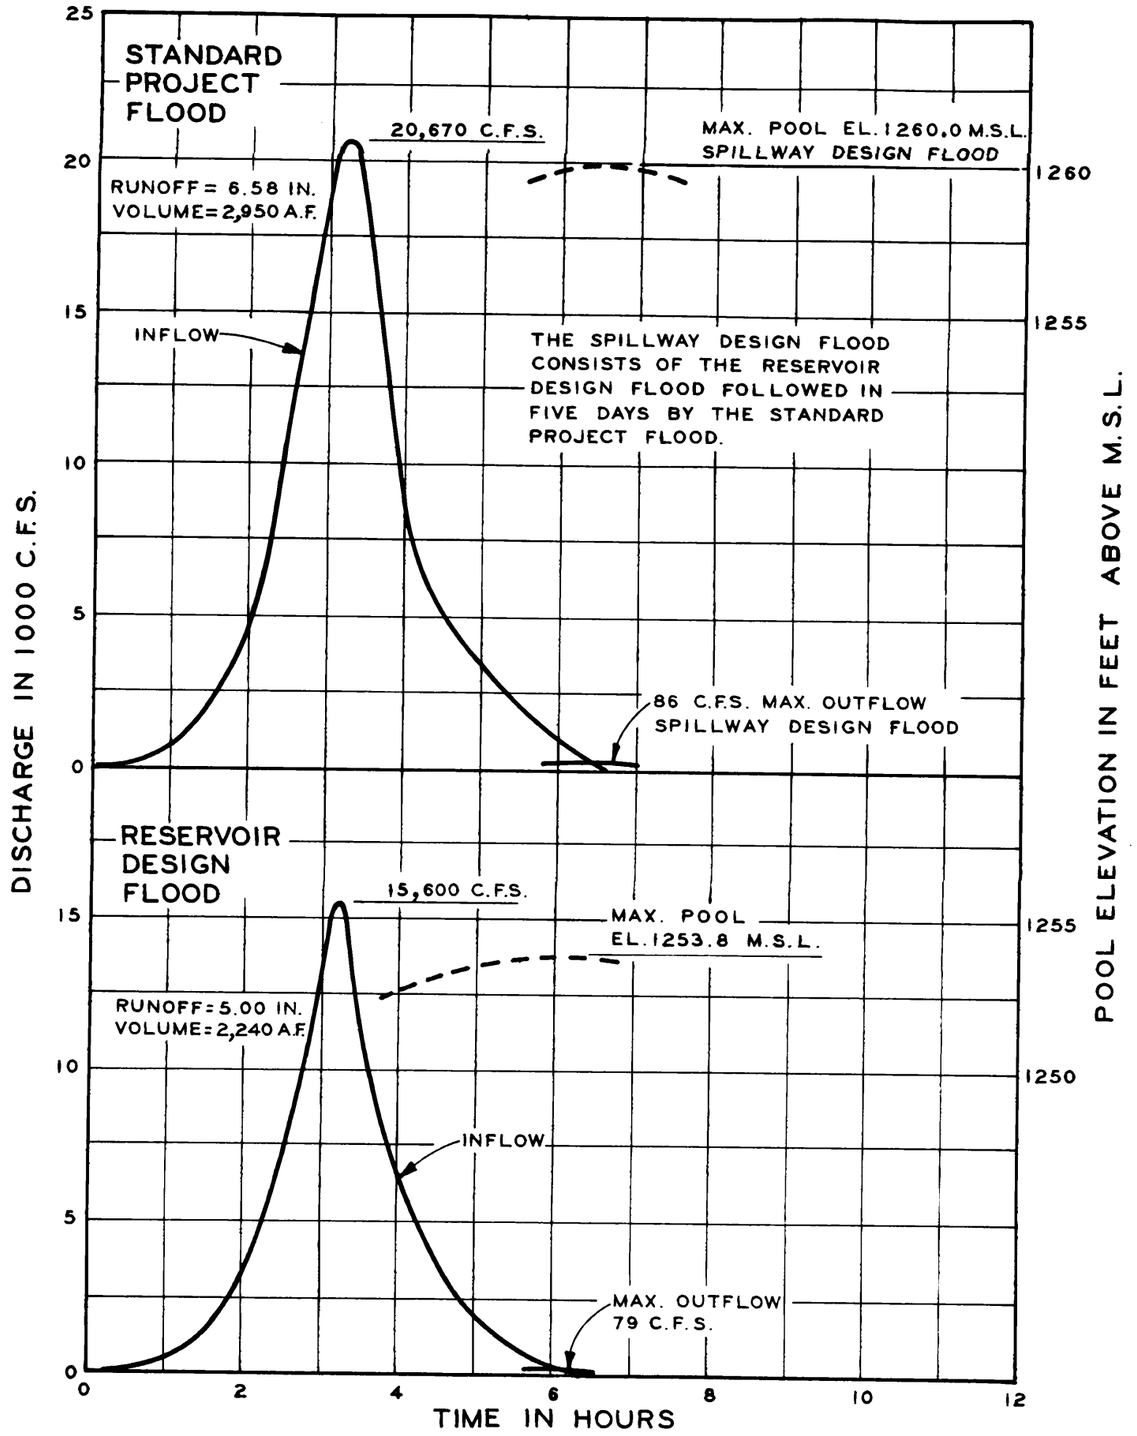

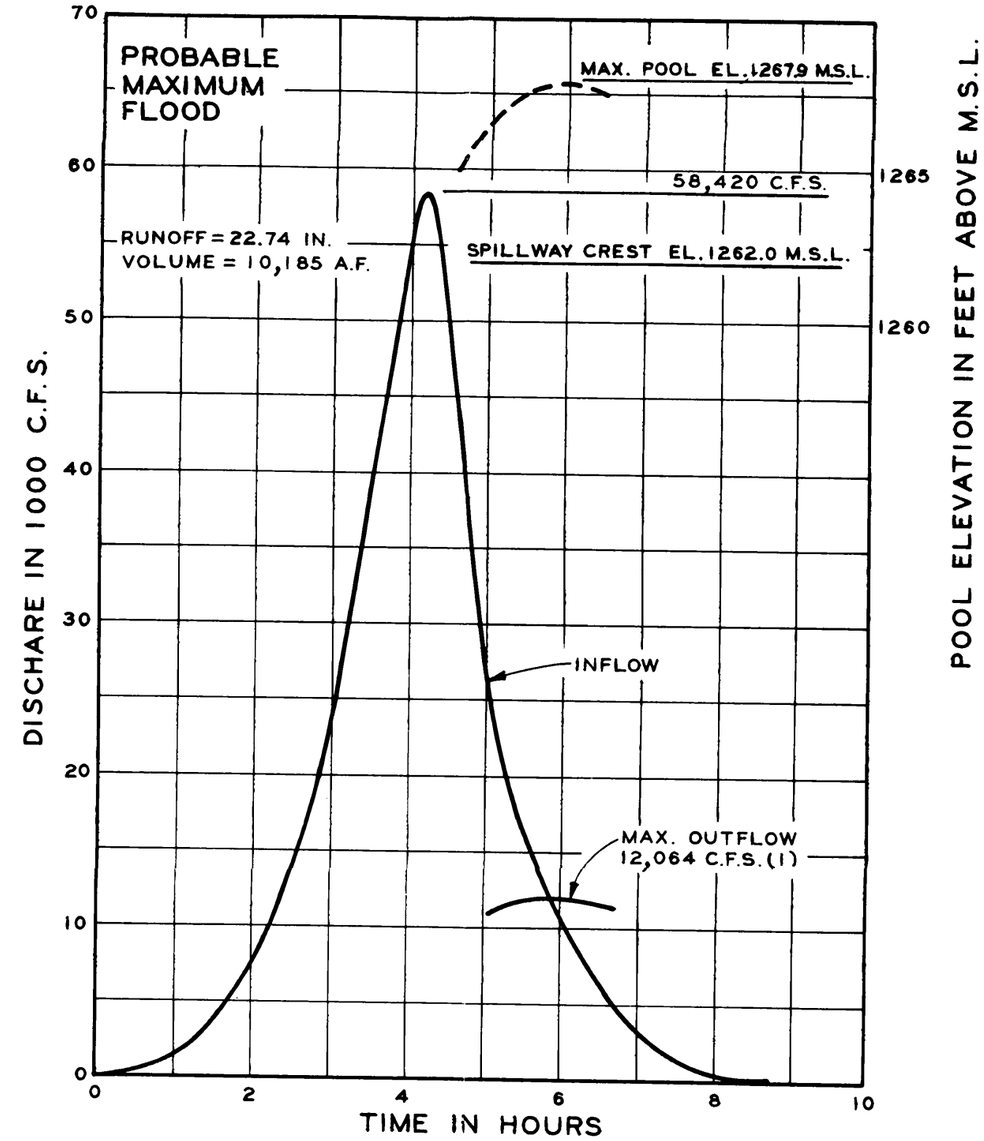

NOTES:

1. SPILLWAY = 11,970 C.F.S.
   OUTLET = 94 C.F.S.
2. D.A. = 8.4 SQ. MI.
3. OUTLETS ASSUMED 50% OPERATIVE
4. BEGINNING POOL FOR ALL FLOODS IS EL. 1244.9 FEET M.S.L.

SALT CREEK AND TRIBUTARIES
YANKEE HILL LAKE
DAM NO. 10
DESIGN FLOODS

U.S. ARMY ENGINEER DISTRICT, OMAHA
CORPS OF ENGINEERS OMAHA, NEBRASKA