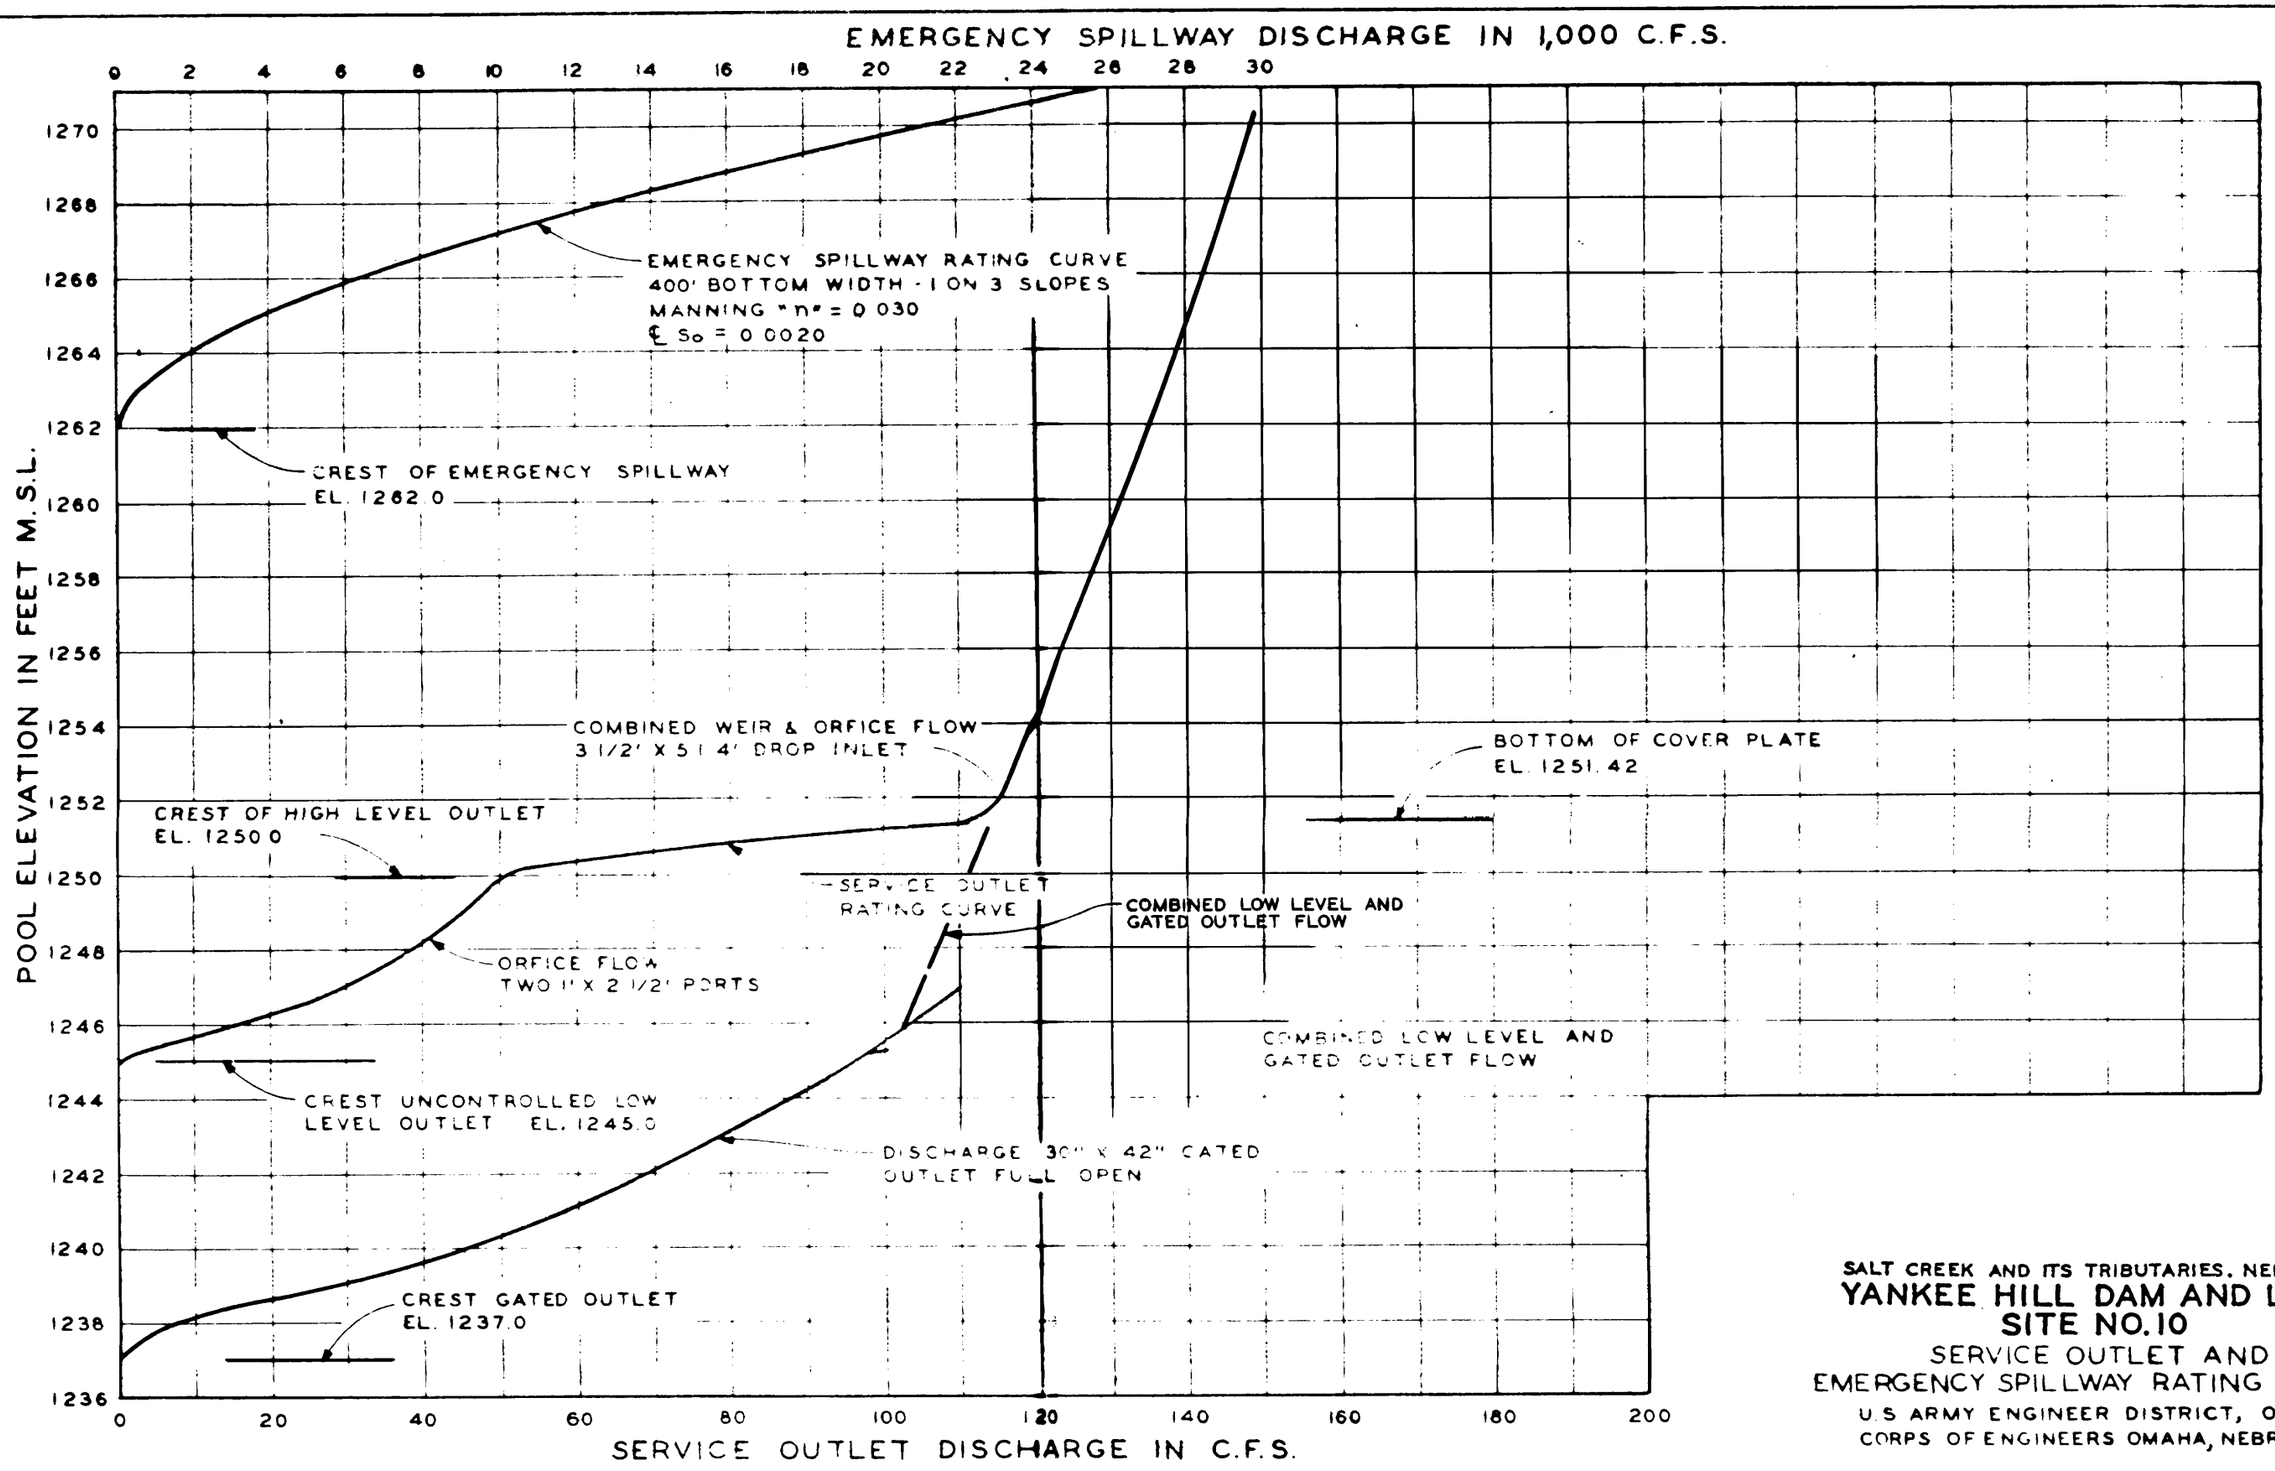

SALT CREEK AND ITS TRIBUTARIES, NEBRASKA

YANKEE HILL DAM AND LAKE
SITE NO. 10

SERVICE OUTLET AND
EMERGENCY SPILLWAY RATING CURVES

U.S. ARMY ENGINEER DISTRICT, OMAHA
CORPS OF ENGINEERS OMAHA, NEBRASKA

H.A.L.