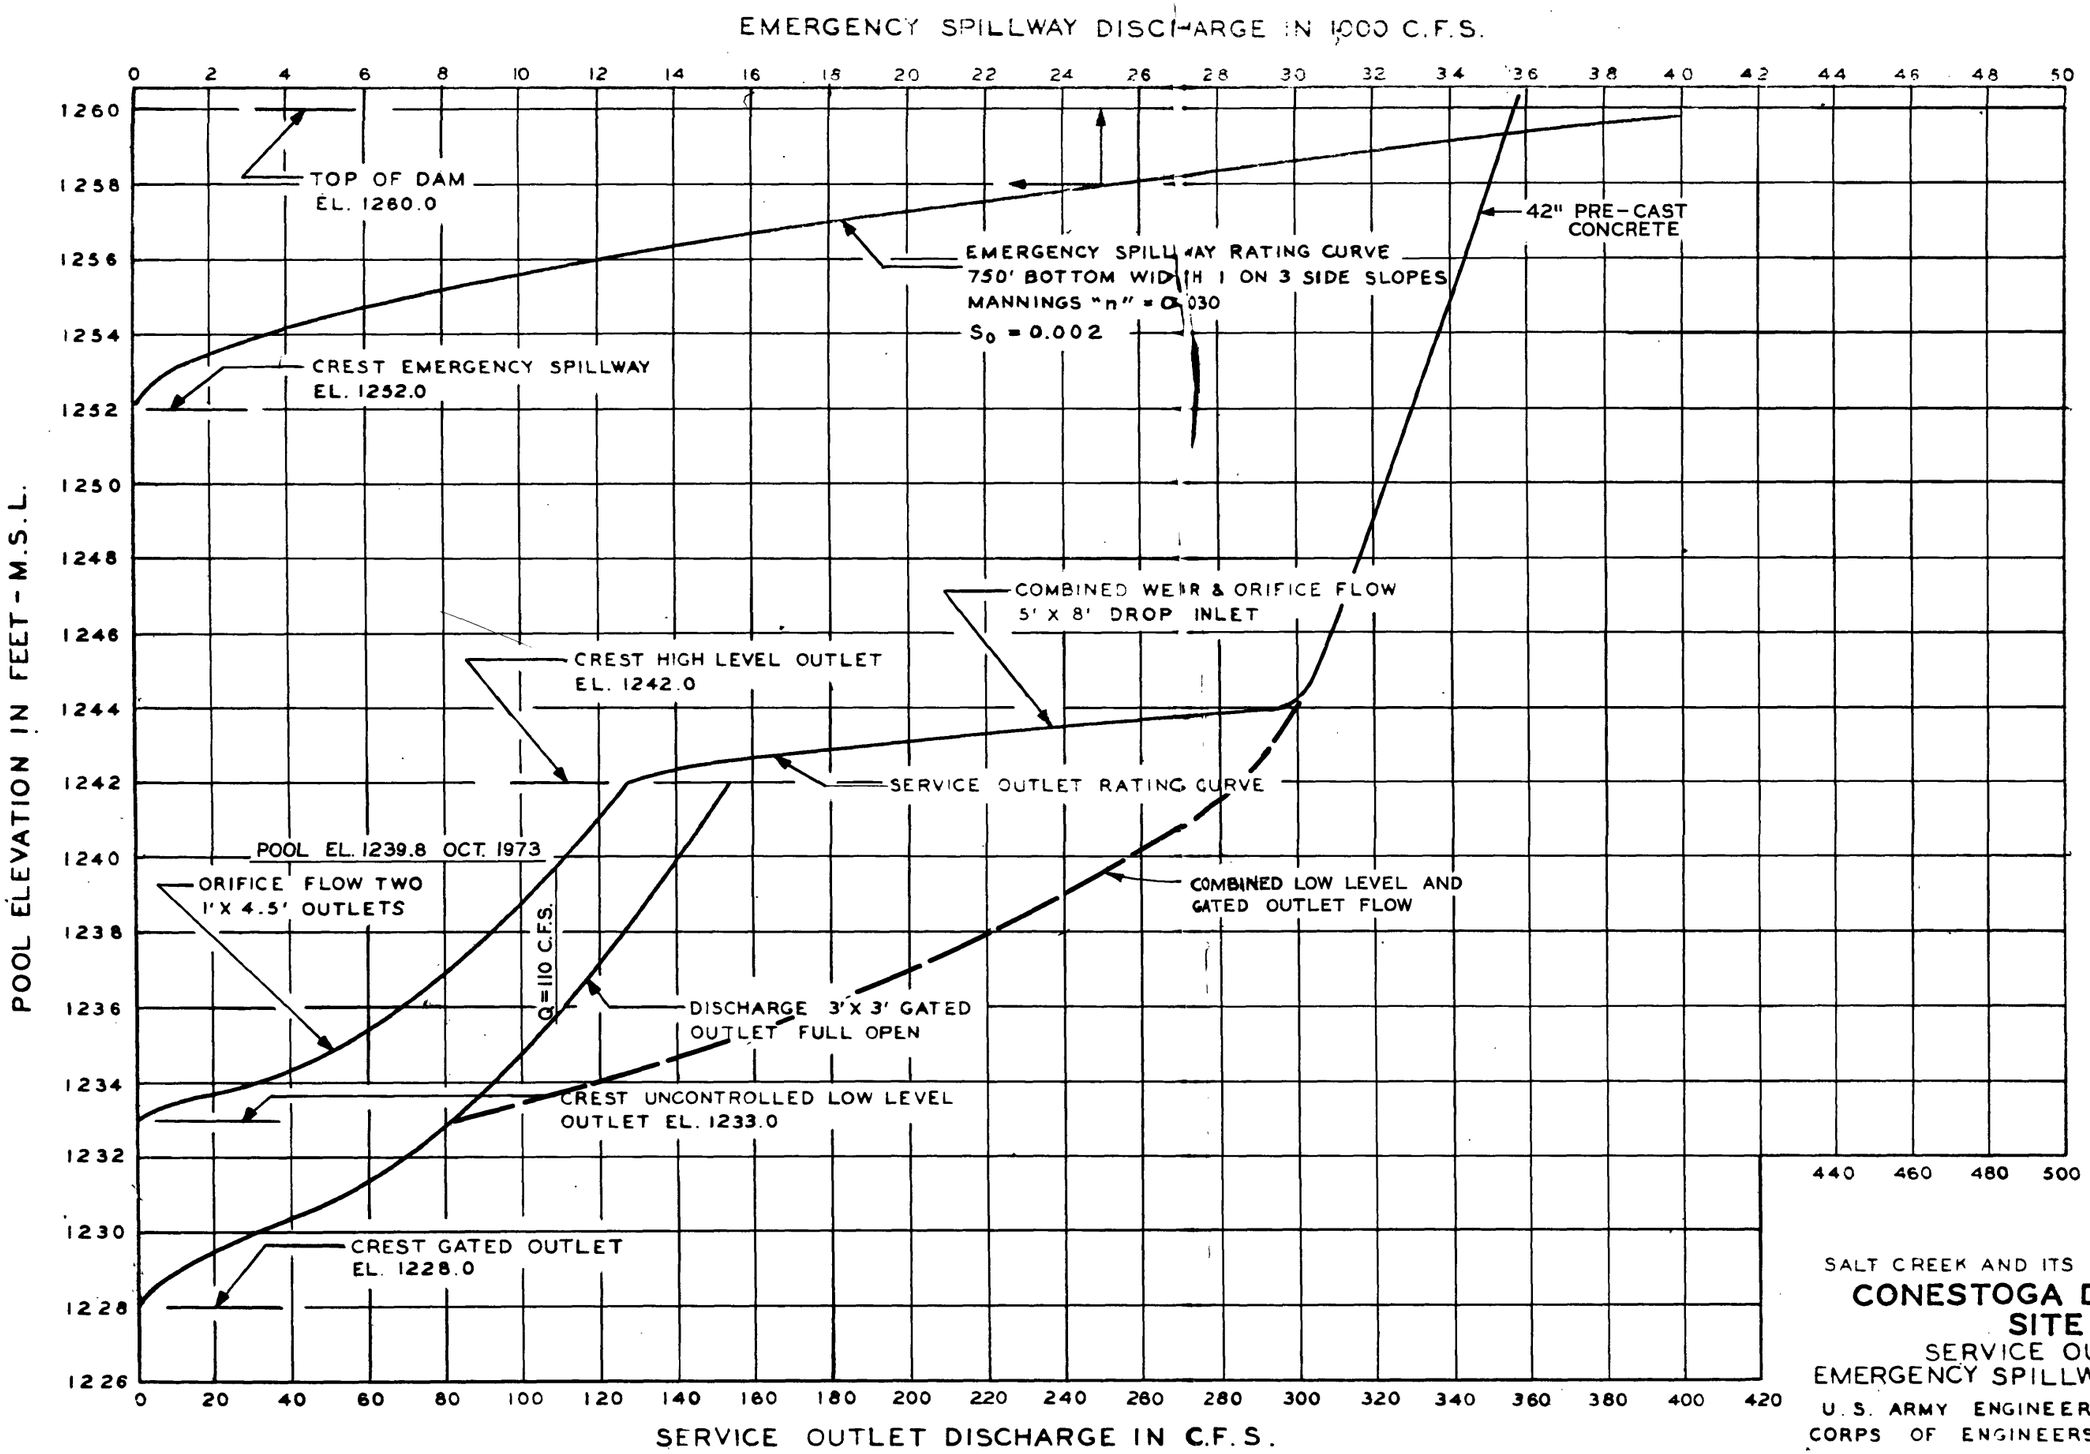

SALT CREEK AND ITS TRIBUTARIES, NEBRASKA

CONESTOGA DAM AND LAKE
SITE NO. 12

SERVICE OUTLET AND
EMERGENCY SPILLWAY RATING CURVES

U.S. ARMY ENGINEER DISTRICT, OMAHA
CORPS OF ENGINEERS OMAHA, NEBRASKA