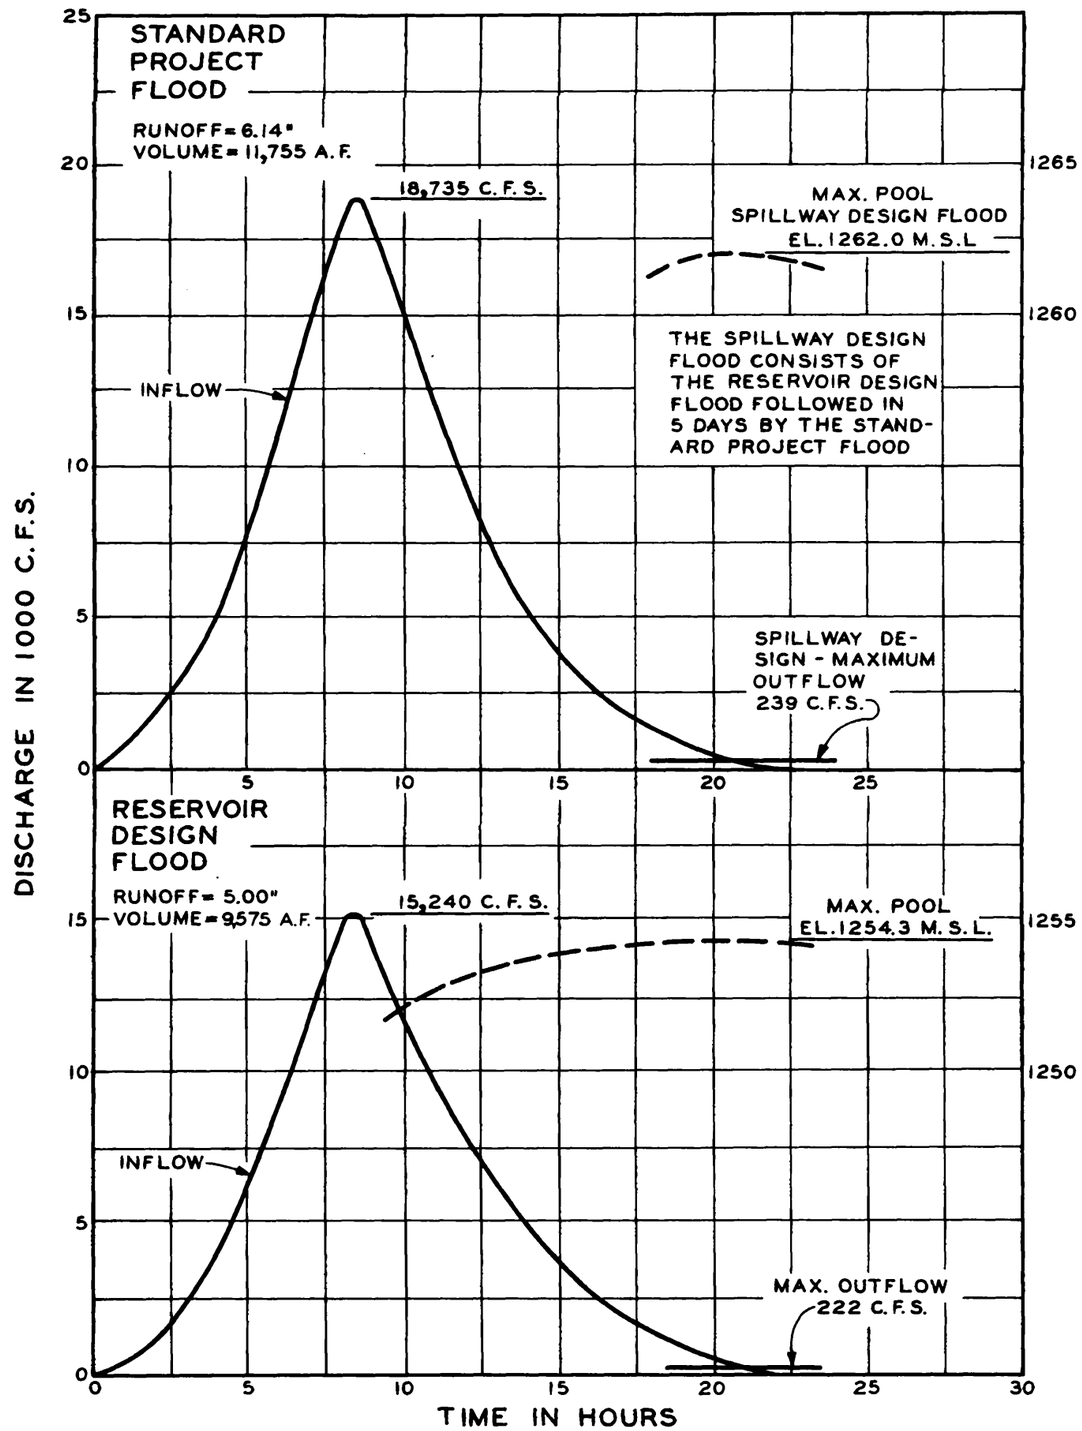

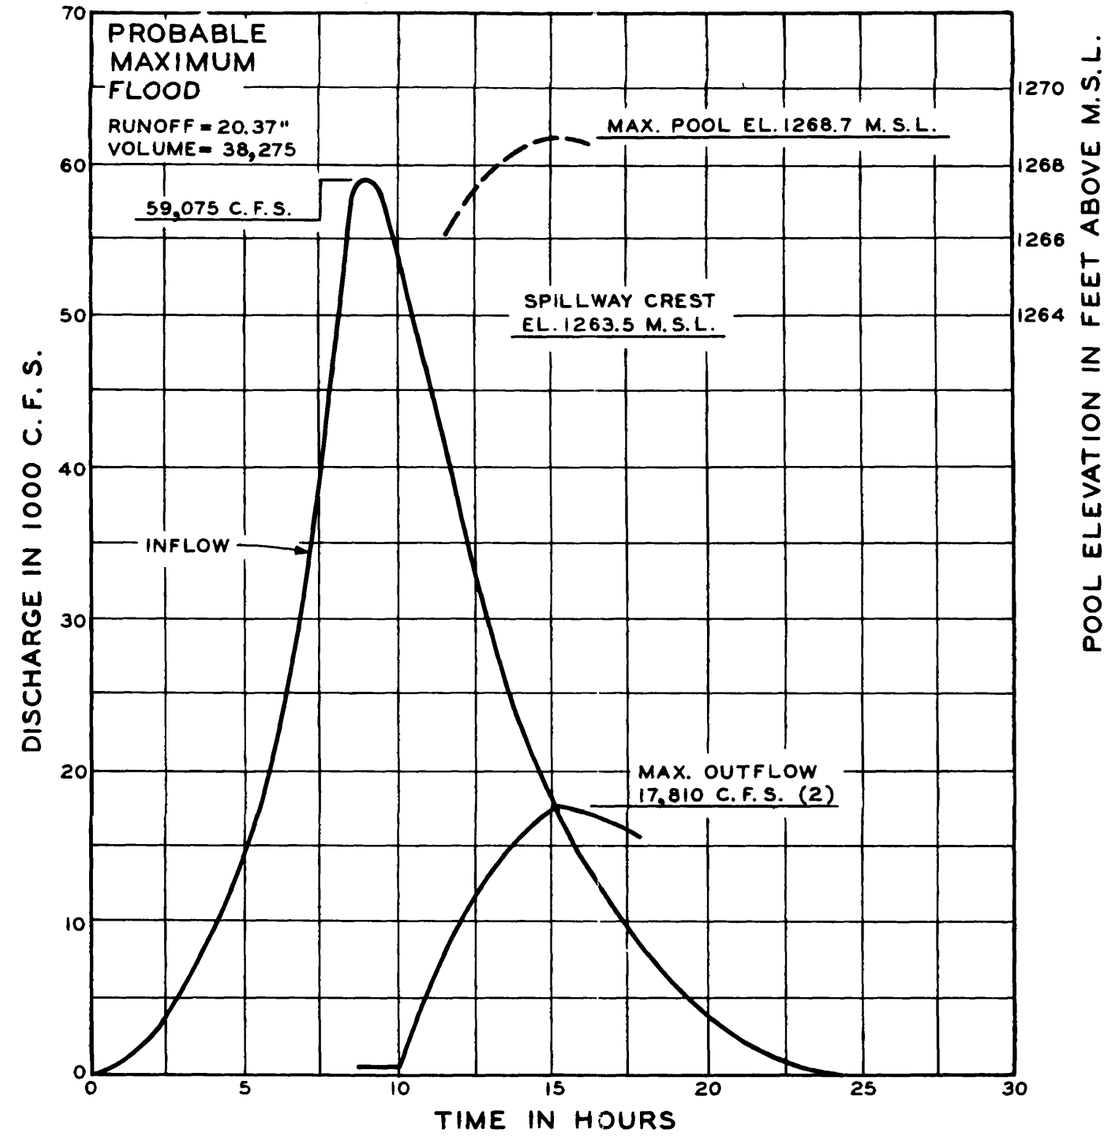

NOTES:

1. DRAINAGE AREA = 35.7 SQ. MI.
2. SPILLWAY = 17,560 C.F.S.
   OUTLET = 250 C.F.S.
3. STARTING POOL FOR ALL FLOODS IS EL. 1244.3 FEET M.S.L.

SALT CREEK AND TRIBUTARIES
PAWNEE LAKE
DAM NO. 14
DESIGN FLOODS

U.S. ARMY ENGINEER DISTRICT, OMAHA
CORPS OF ENGINEERS OMAHA, NEBRASKA