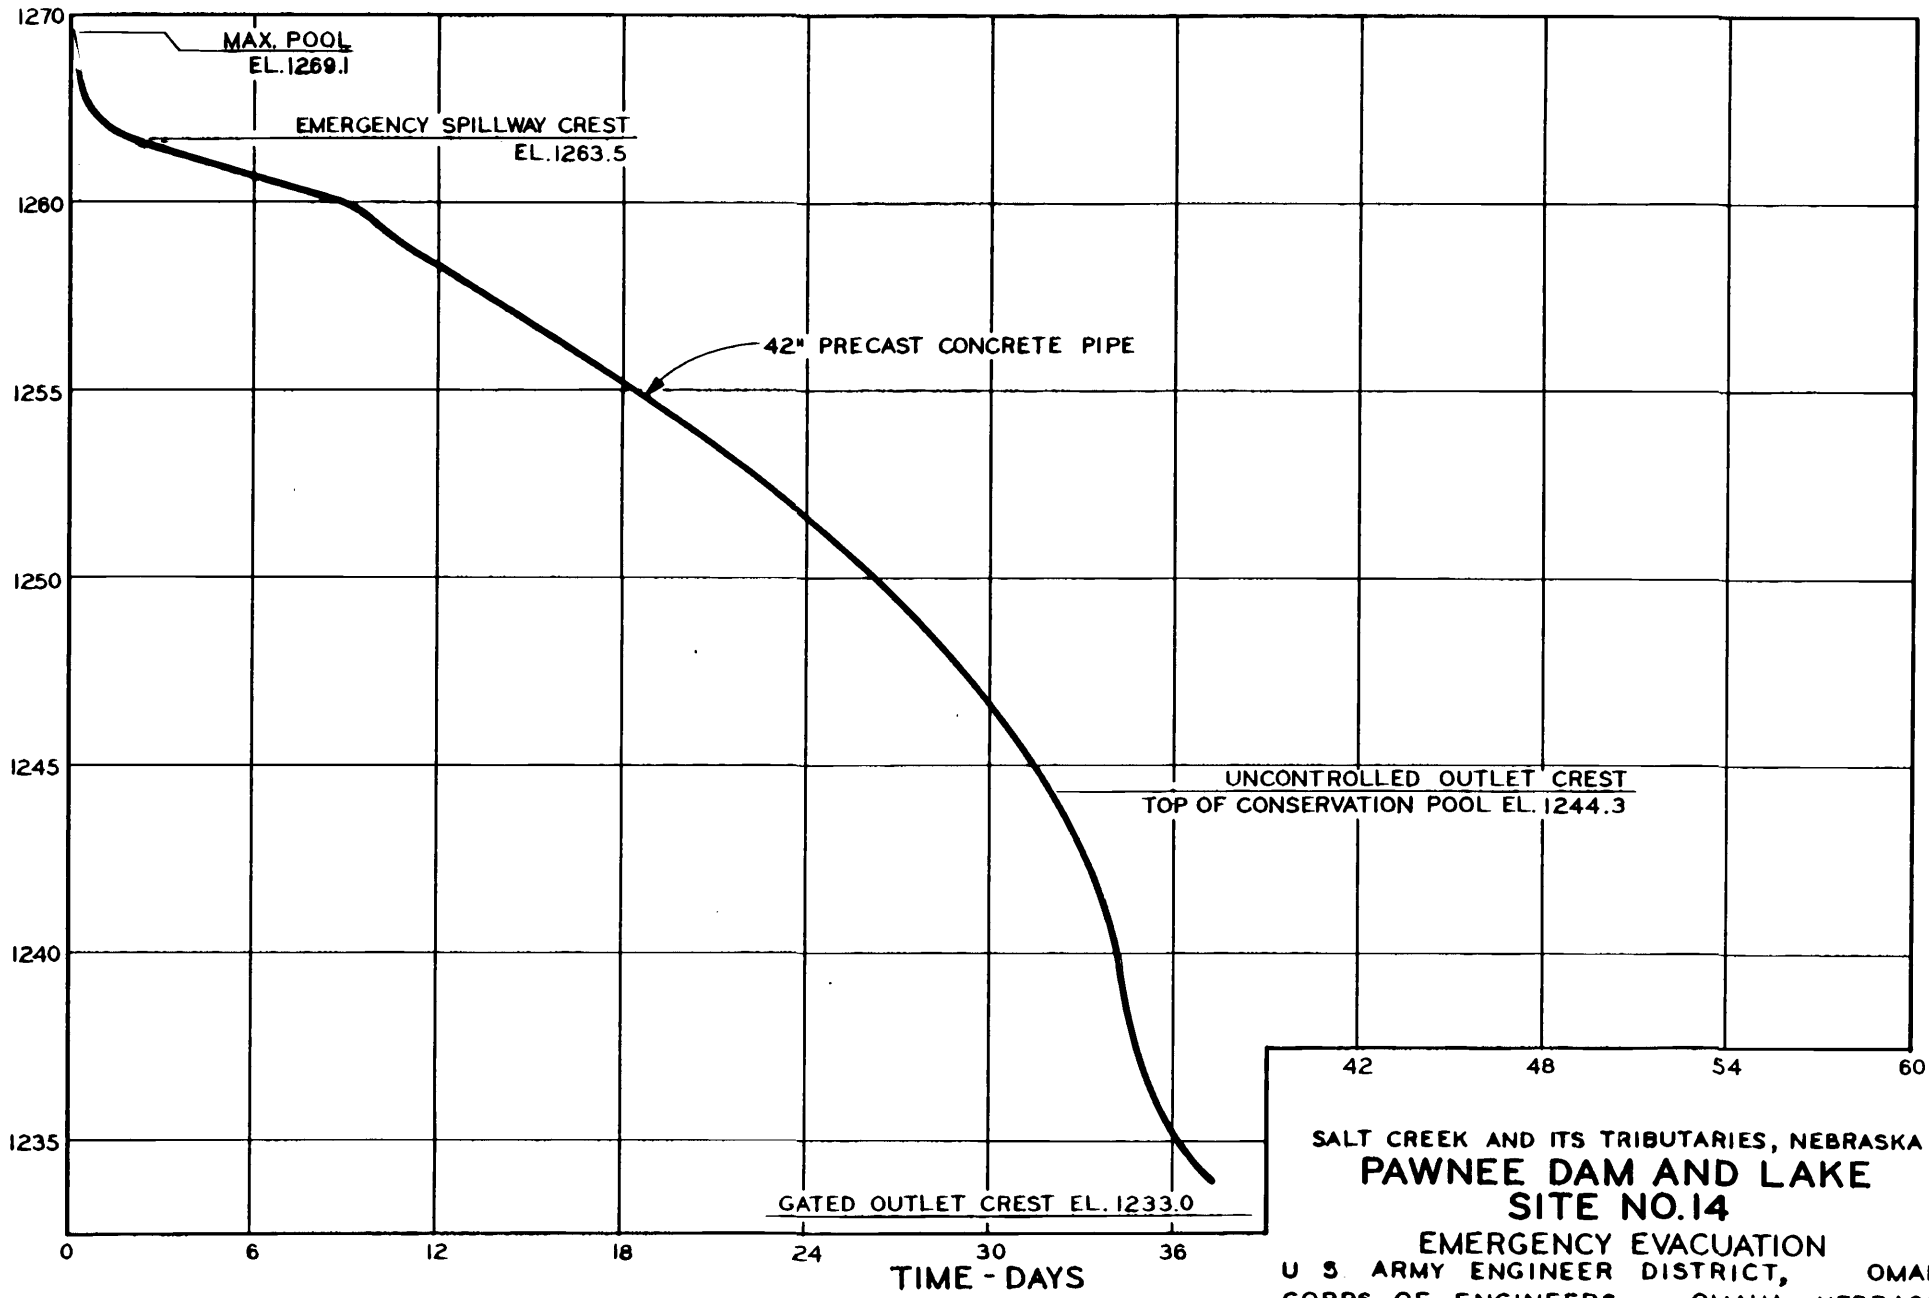

SALT CREEK AND ITS TRIBUTARIES, NEBRASKA

PAWNEE DAM AND LAKE SITE NO. 14

EMERGENCY EVACUATION

U S ARMY ENGINEER DISTRICT, OMAHA
CORPS OF ENGINEERS OMAHA, NEBRASKA

OPERATION & MAINTENANCE PLATE D-1