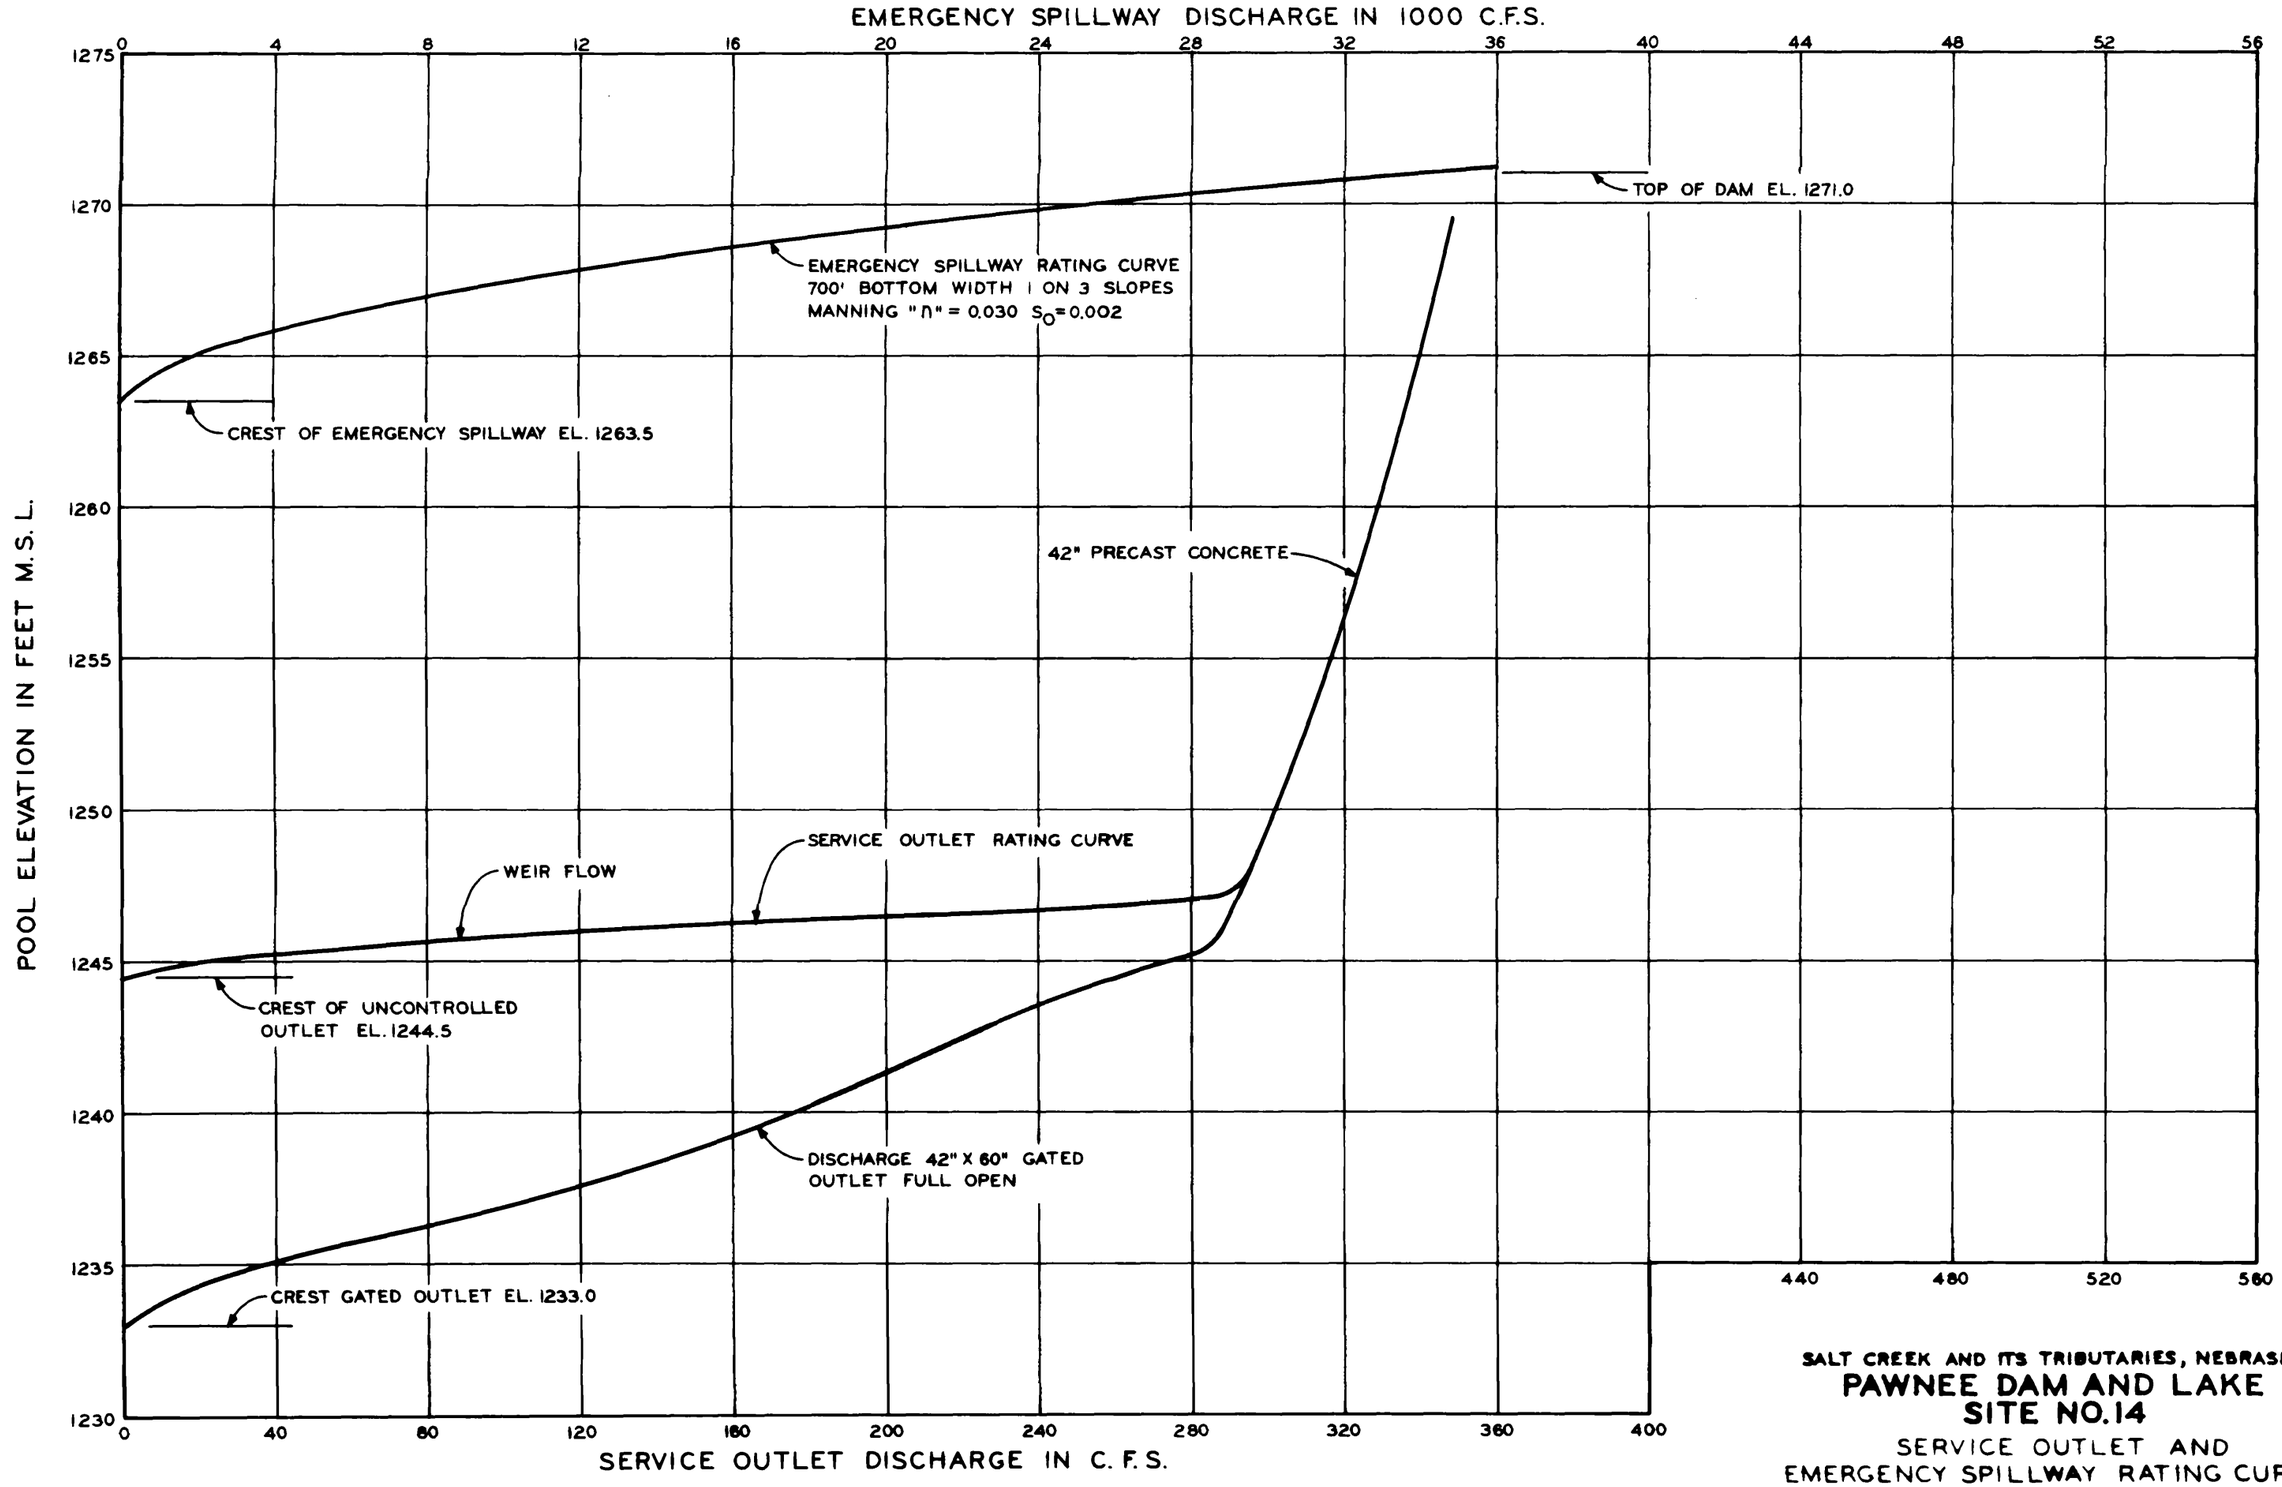

SALT CREEK AND ITS TRIBUTARIES, NEBRASKA

PAWNEE DAM AND LAKE
SITE NO. 14

SERVICE OUTLET AND
EMERGENCY SPILLWAY RATING CURVES

U S ARMY ENGINEER DISTRICT, OMAHA
CORPS OF ENGINEERS OMAHA, NEBRASKA