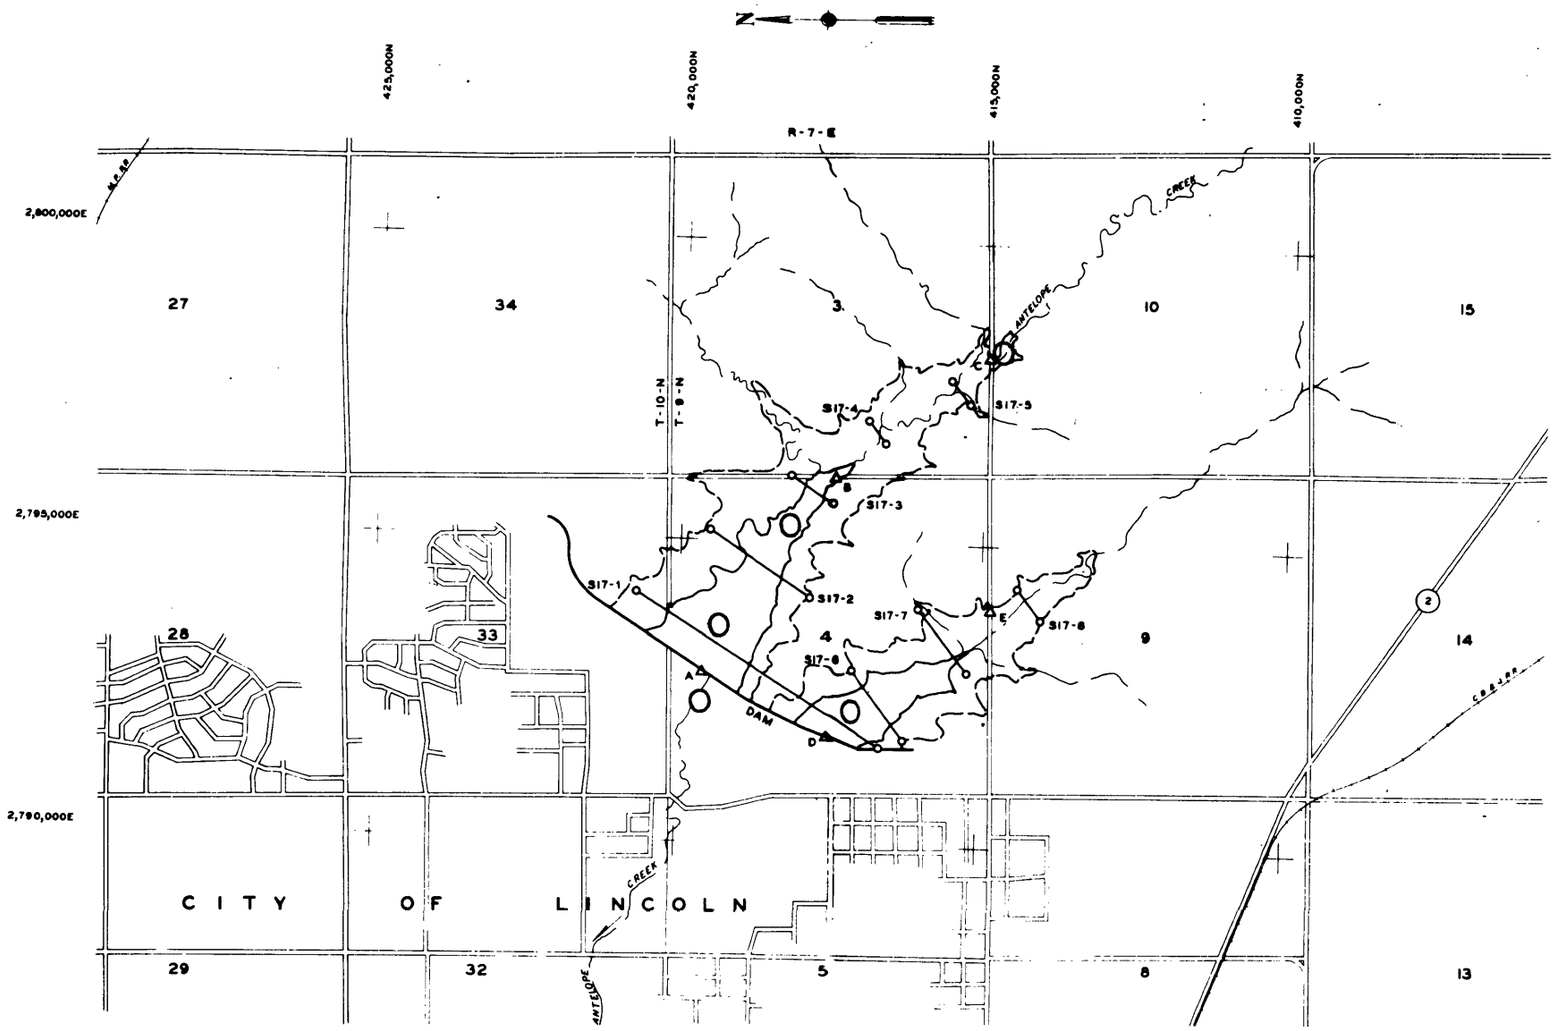

LEGEND:

TOP CONSERVATION POOL - ELEVATION 1244.0 MSL

TOP FLOOD CONTROL POOL - ELEVATION 1268.0 MSL

O SEMI-PERMANENT MONUMENT

△ TRIANGULATION STATION

NOTE:

DAM SITE LOCATED IN SECTION 33, T10N, R7E & SEC 4, T9N, R7E, LANCASTER COUNTY, NEBRASKA

O Water Quality Sampling Locations

THIS DRAWING HAS BEEN REDUCED TO THREE-EIGHTHS THE ORIGINAL SCALE.

SCALE IN FEET
1000 0 1000 2000 3000

SALT CREEK TRIBUTARY RESERVOIRS
SEDIMENTATION STUDIES
LOCATION OF AGGRADATION RANGES
SITE 17 - HOLMES
U. S. ARMY ENGINEER DISTRICT, OMAHA
CORPS OF ENGINEERS, OMAHA, NEBRASKA
OCTOBER 1968