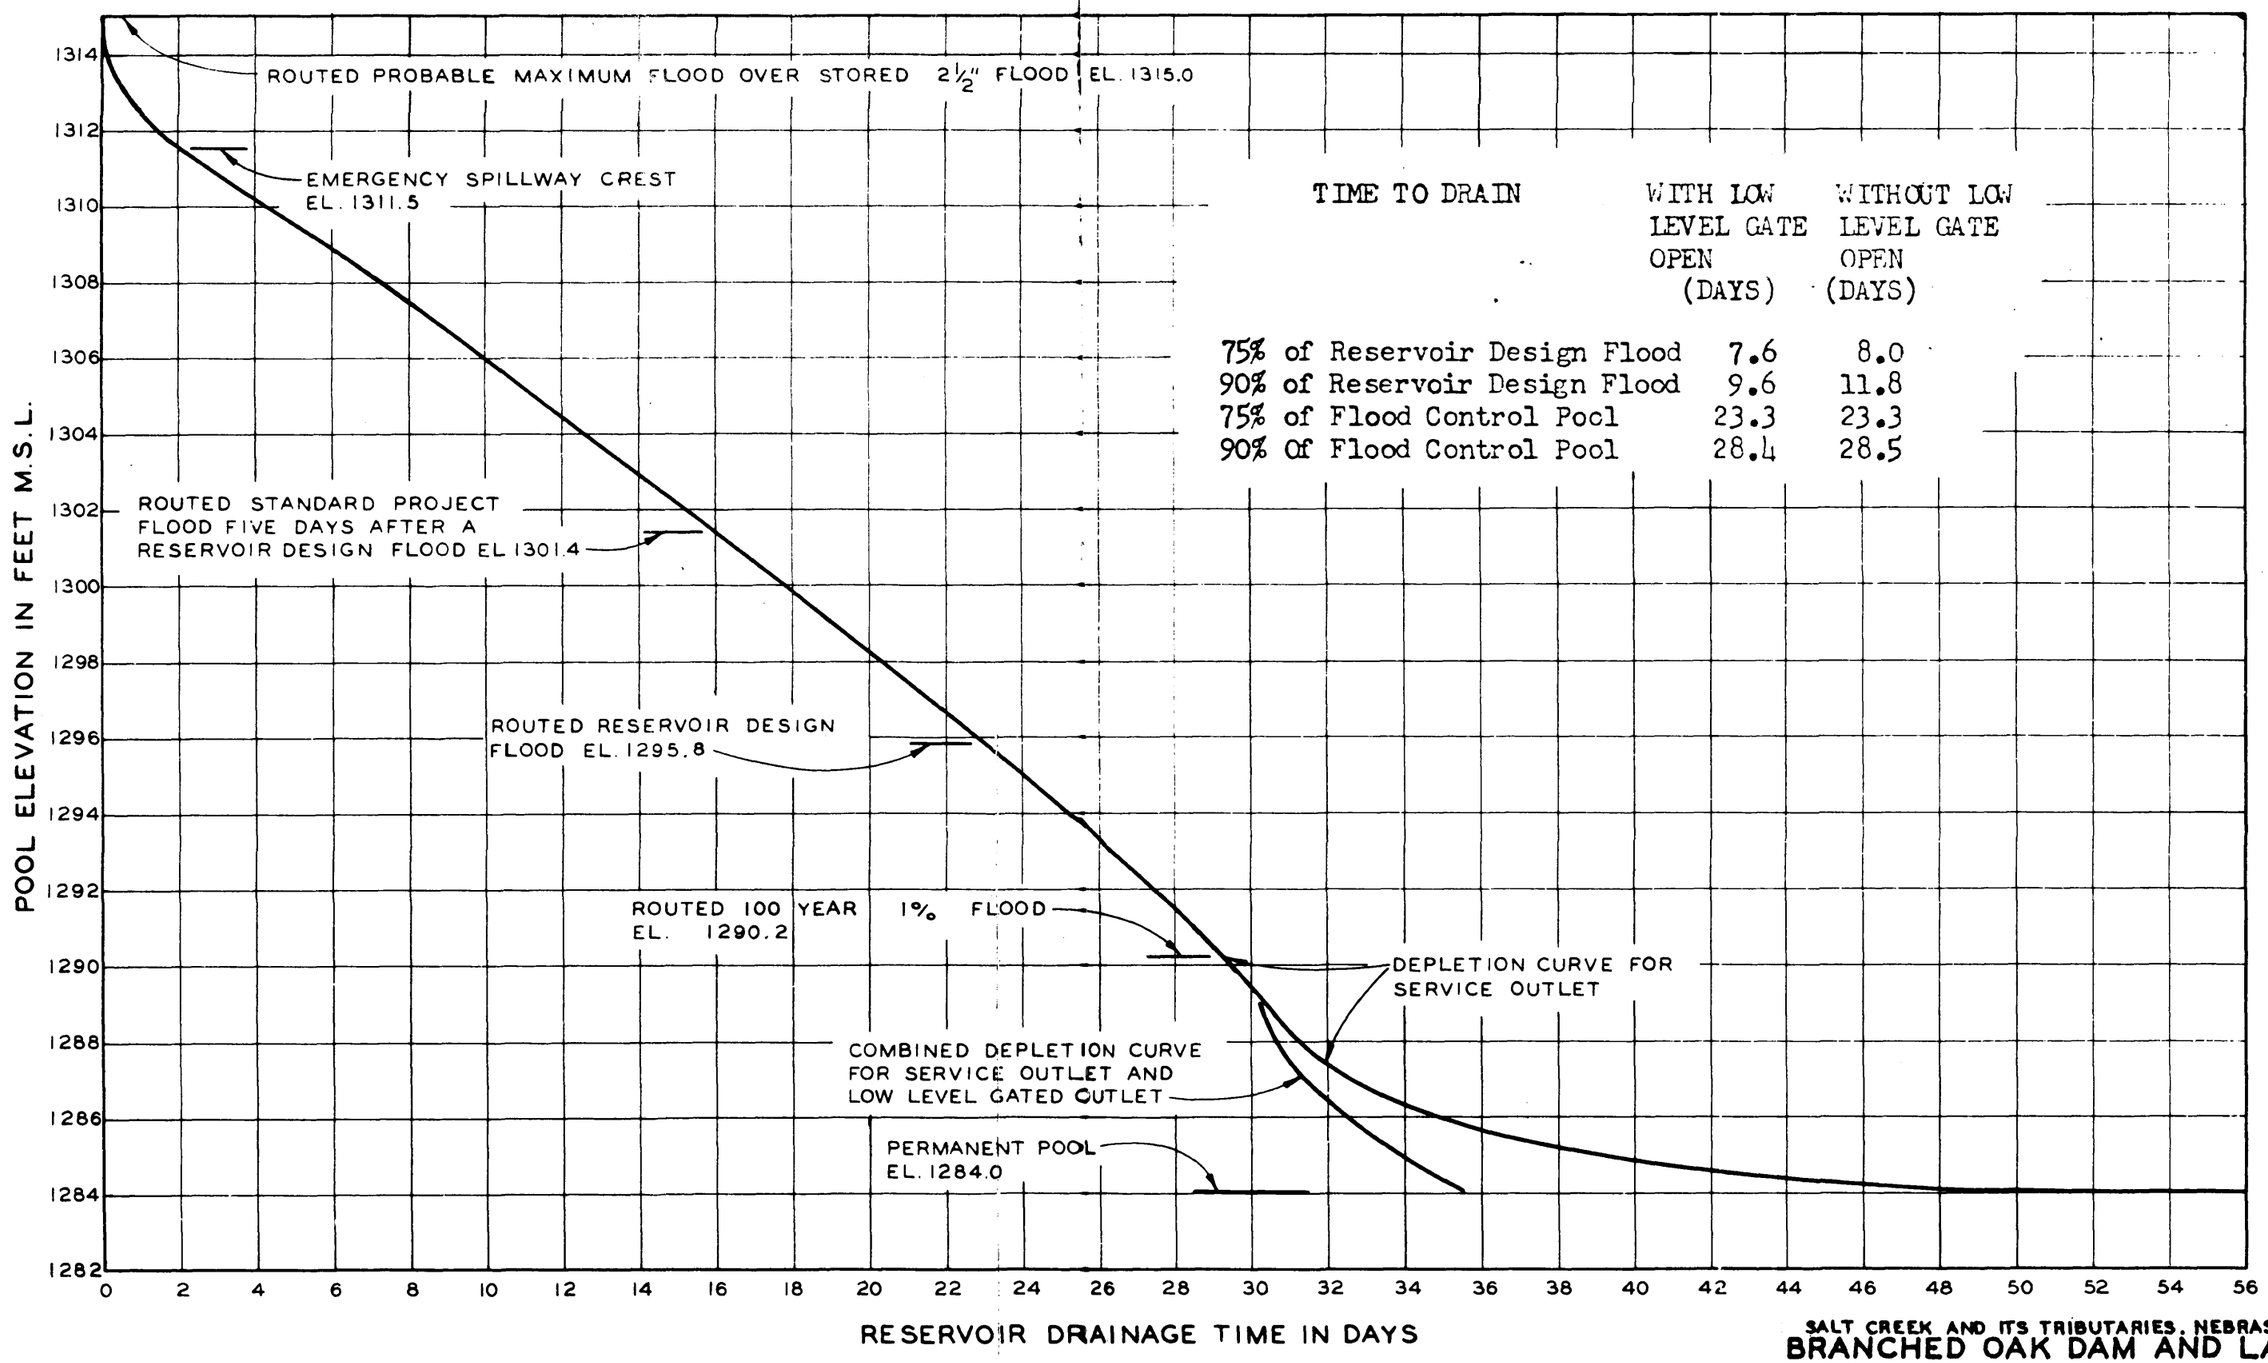

TIME TO DRAIN	WITH LOW LEVEL GATE OPEN (DAYS)	WITHOUT LOW LEVEL GATE OPEN (DAYS)
75% of Reservoir Design Flood	7.6	8.0
90% of Reservoir Design Flood	9.6	11.8
75% of Flood Control Pool	23.3	23.3
90% Of Flood Control Pool	28.4	28.5

SALT CREEK AND ITS TRIBUTARIES, NEBRASKA

BRANCHED OAK DAM AND LAKE
SITE NO. 18

EMERGENCY EVACUATION

U. S. ARMY ENGINEER DISTRICT, OMAHA
CORPS OF ENGINEERS OMAHA, NEBRASKA