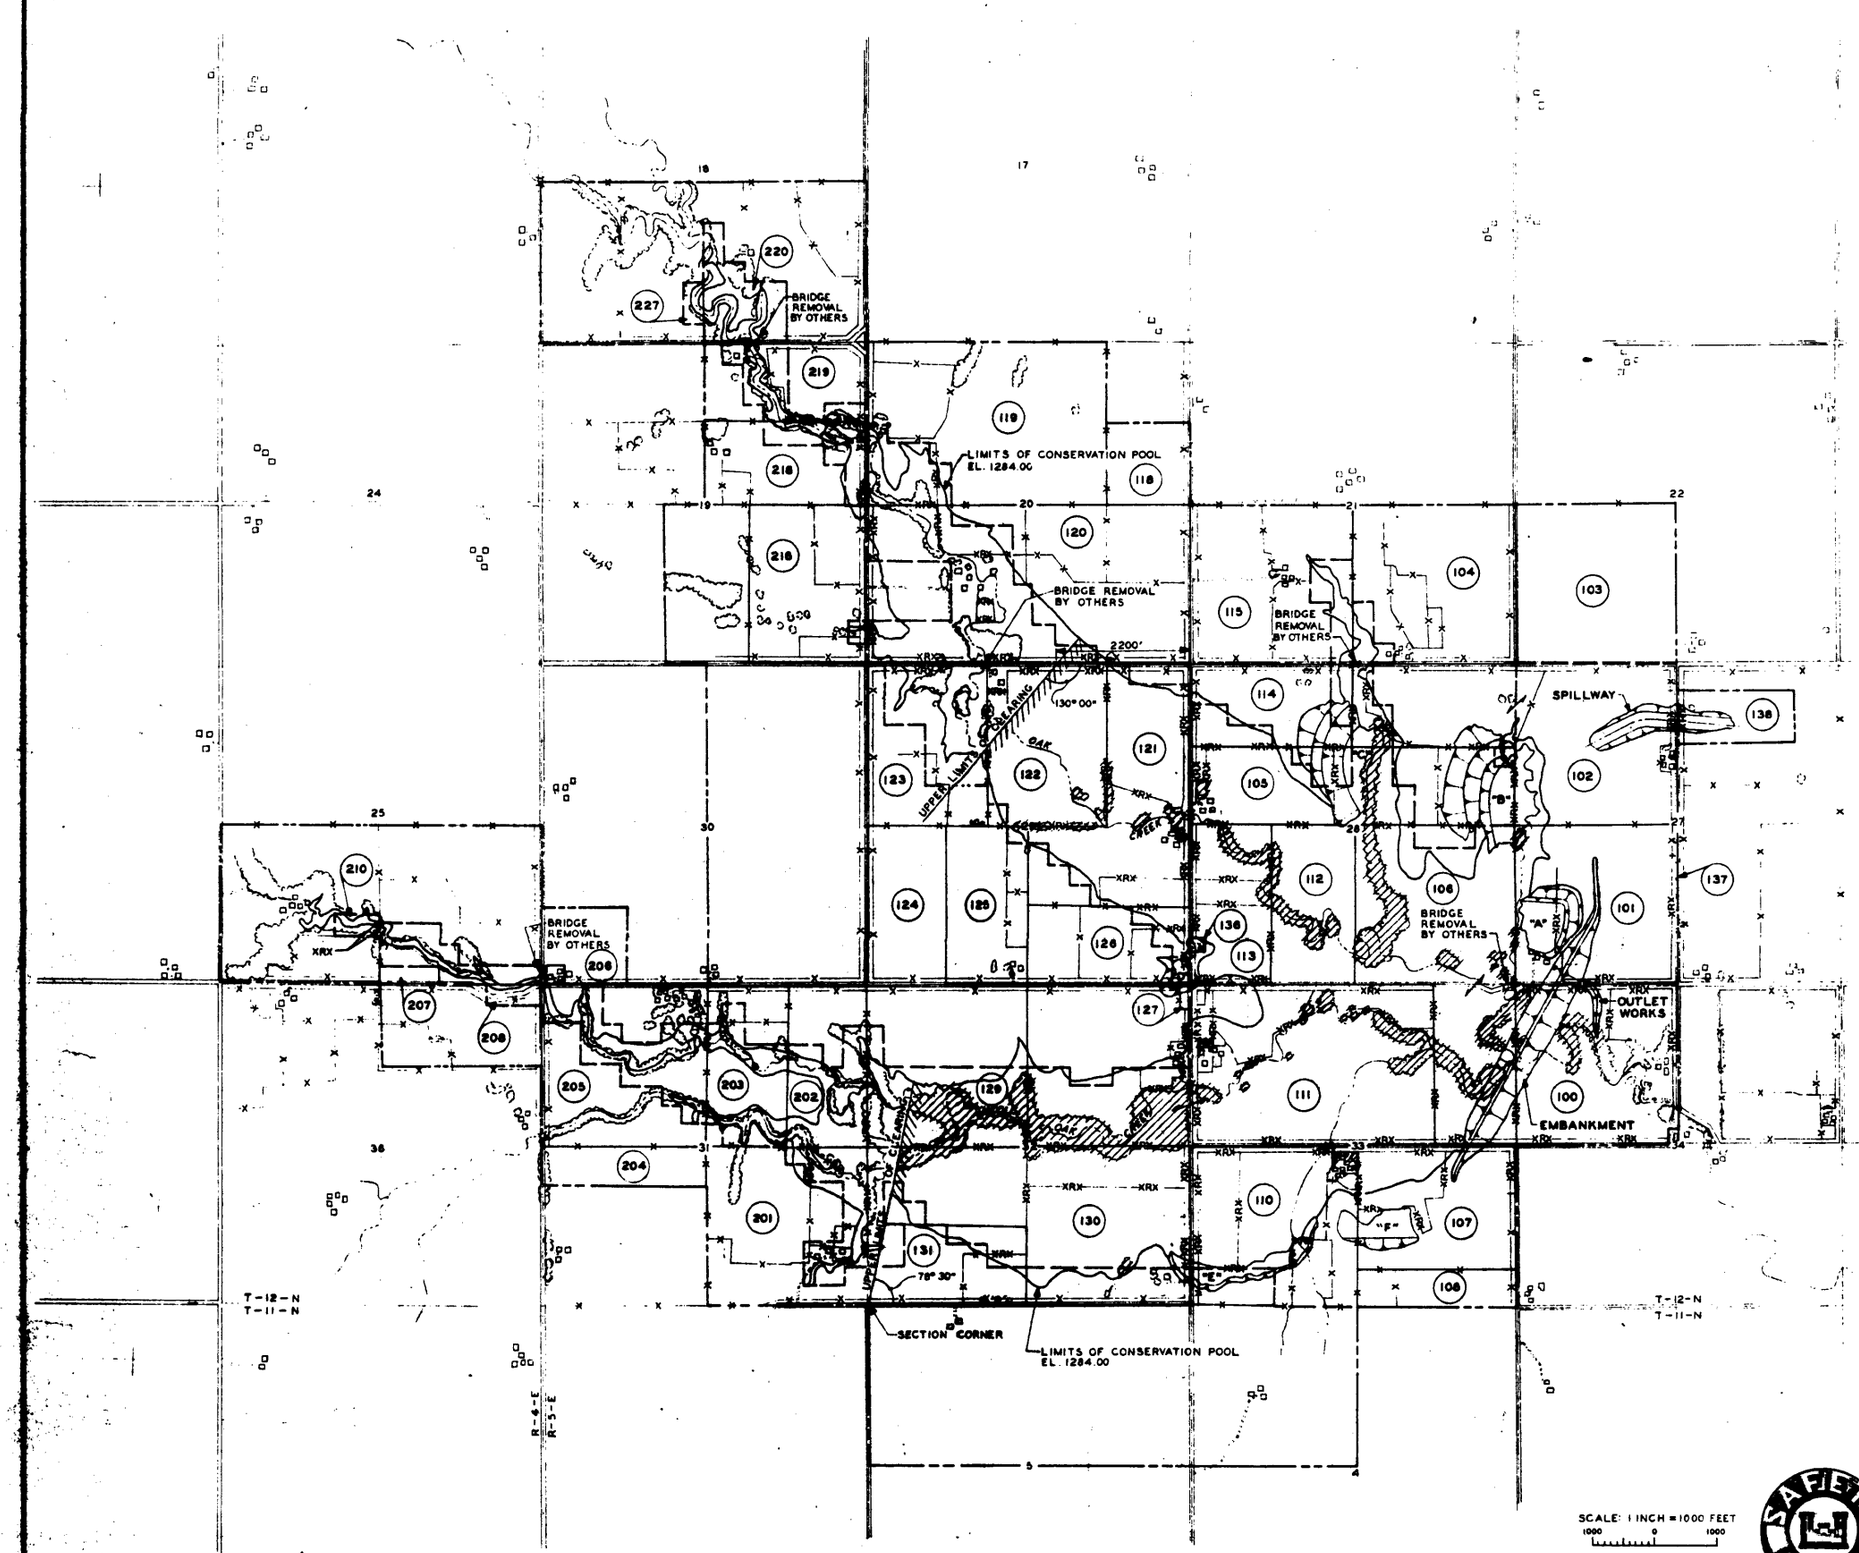

LEGEND:

- Approx Areas Of Trees And Brush
- Approx Areas To Be Cleared
- Fence (Approx Location)
- Fence To Be Removed
- Reservation Limits
- U.S. Government Boundary
- 1284 Conservation Pool
- Tract Boundary Line
- Clearing Limits
- Building Locations
- "A"-"E" Borrow Areas

GENERAL NOTES:

1. All utility lines within the Limits of the Conservation Pool will be removed by others.

THIS DRAWING HAS BEEN REDUCED TO THREE-EIGHTHS THE ORIGINAL SCALE.

U. S. ARMY ENGINEER DISTRICT, OMAHA
CORPS OF ENGINEERS
OMAHA, NEBRASKA

SALT CREEK AND ITS TRIBUTARIES, NEBRASKA
BRANCHED OAK DAM AND LAKE
SITE NO. 18
GENERAL PLAN AND AREA USE

DESIGNED BY: V.E.G.
DRAWN BY: R.M.
TRACED BY: R.M.
CHECKED BY: L.J.S.
SUBMITTED BY: E.R. Kemper
CHIEF, EMB. FDN & SS SEC
APPROVED: H.A. Sikes
CHIEF, FDN & MTLS BRANCH
APPROVED: Charles L. Hipp
APPROVED: Harold J. DeClair
COL., C.E. DISTRICT ENGINEER
SCALE AS SHOWN
MSCD-SIDE2

SAFETY PAYS

OPERATION & MAINTENANCE PLATE B-2