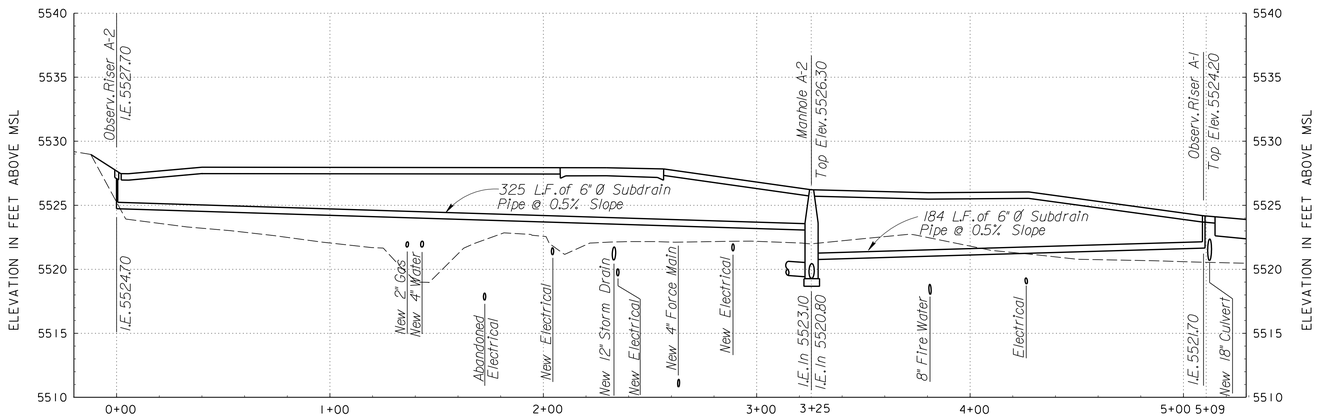

SUBDRAIN LINE "A" PROFILE

SCALE: VERT. 1 INCH = 5 FEET
HORIZ. 1 INCH = 30 FEET

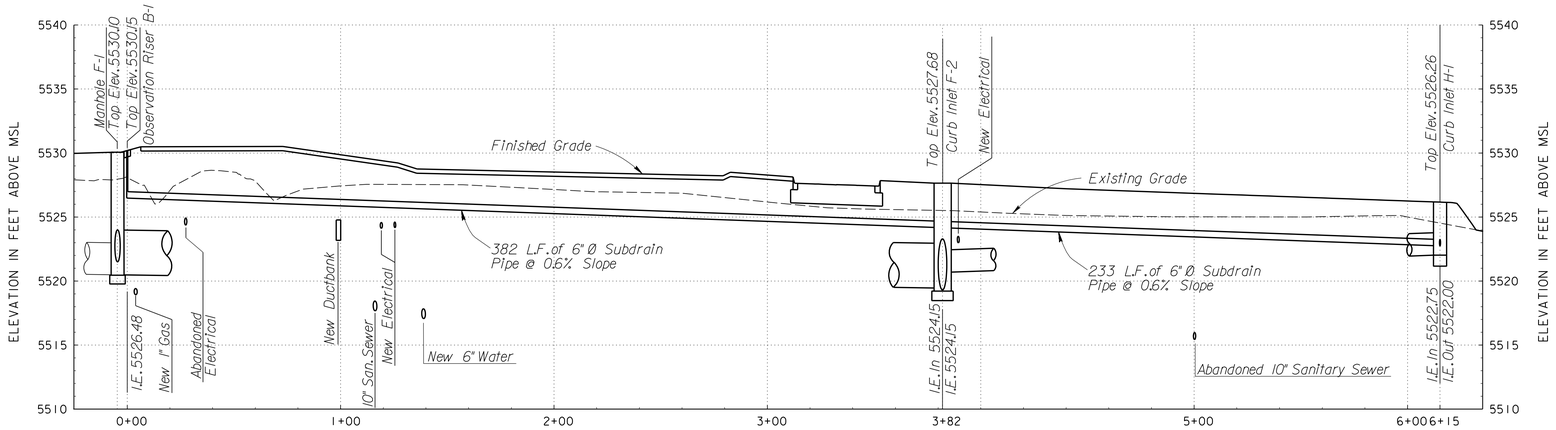

SUBDRAIN LINE "B" PROFILE

SCALE: VERT. 1 INCH = 5 FEET
HORIZ. 1 INCH = 30 FEET

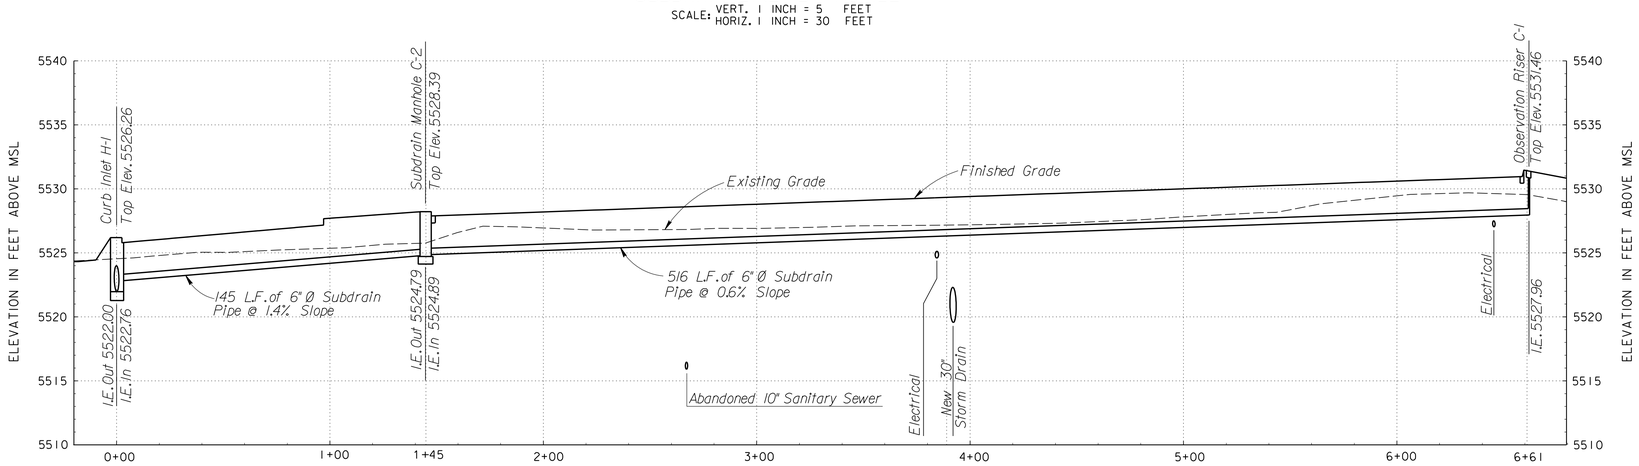

SUBDRAIN LINE "C" PROFILE

SCALE: VERT. 1 INCH = 5 FEET
HORIZ. 1 INCH = 30 FEET

SCALE. 1 INCH = 5 FEET
5' 0 5'

SCALE: 1 INCH = 30 FEET
30' 0 30'

COMPUTER AIDED DESIGN & DRAFTING

$$ – THINK VALUE ENGINEERING – $$

Revisions

Symbol	Descriptions	Date	Approved

U.S. ARMY ENGINEER DISTRICT
CORPS OF ENGINEERS
OMAHA, NEBRASKA

Designed by:
Drawn by:
Checked by:
Reviewed by:
Submitted by:
Chief: Section

SITE NAME — SITE LOCATION

OMAHA DISTRICT DESIGN GUIDE

SUBDRAIN PROFILES

Plot Scale Ratio:
Design File:
Spec. No.: DACA 45
Contract No.: DACA 45
Date: X
Drawing Code: X
Sheet reference number: **C6.01**

d:\oddg\civil\bu03c601.dgn 05/28/02 04:05:59 PM