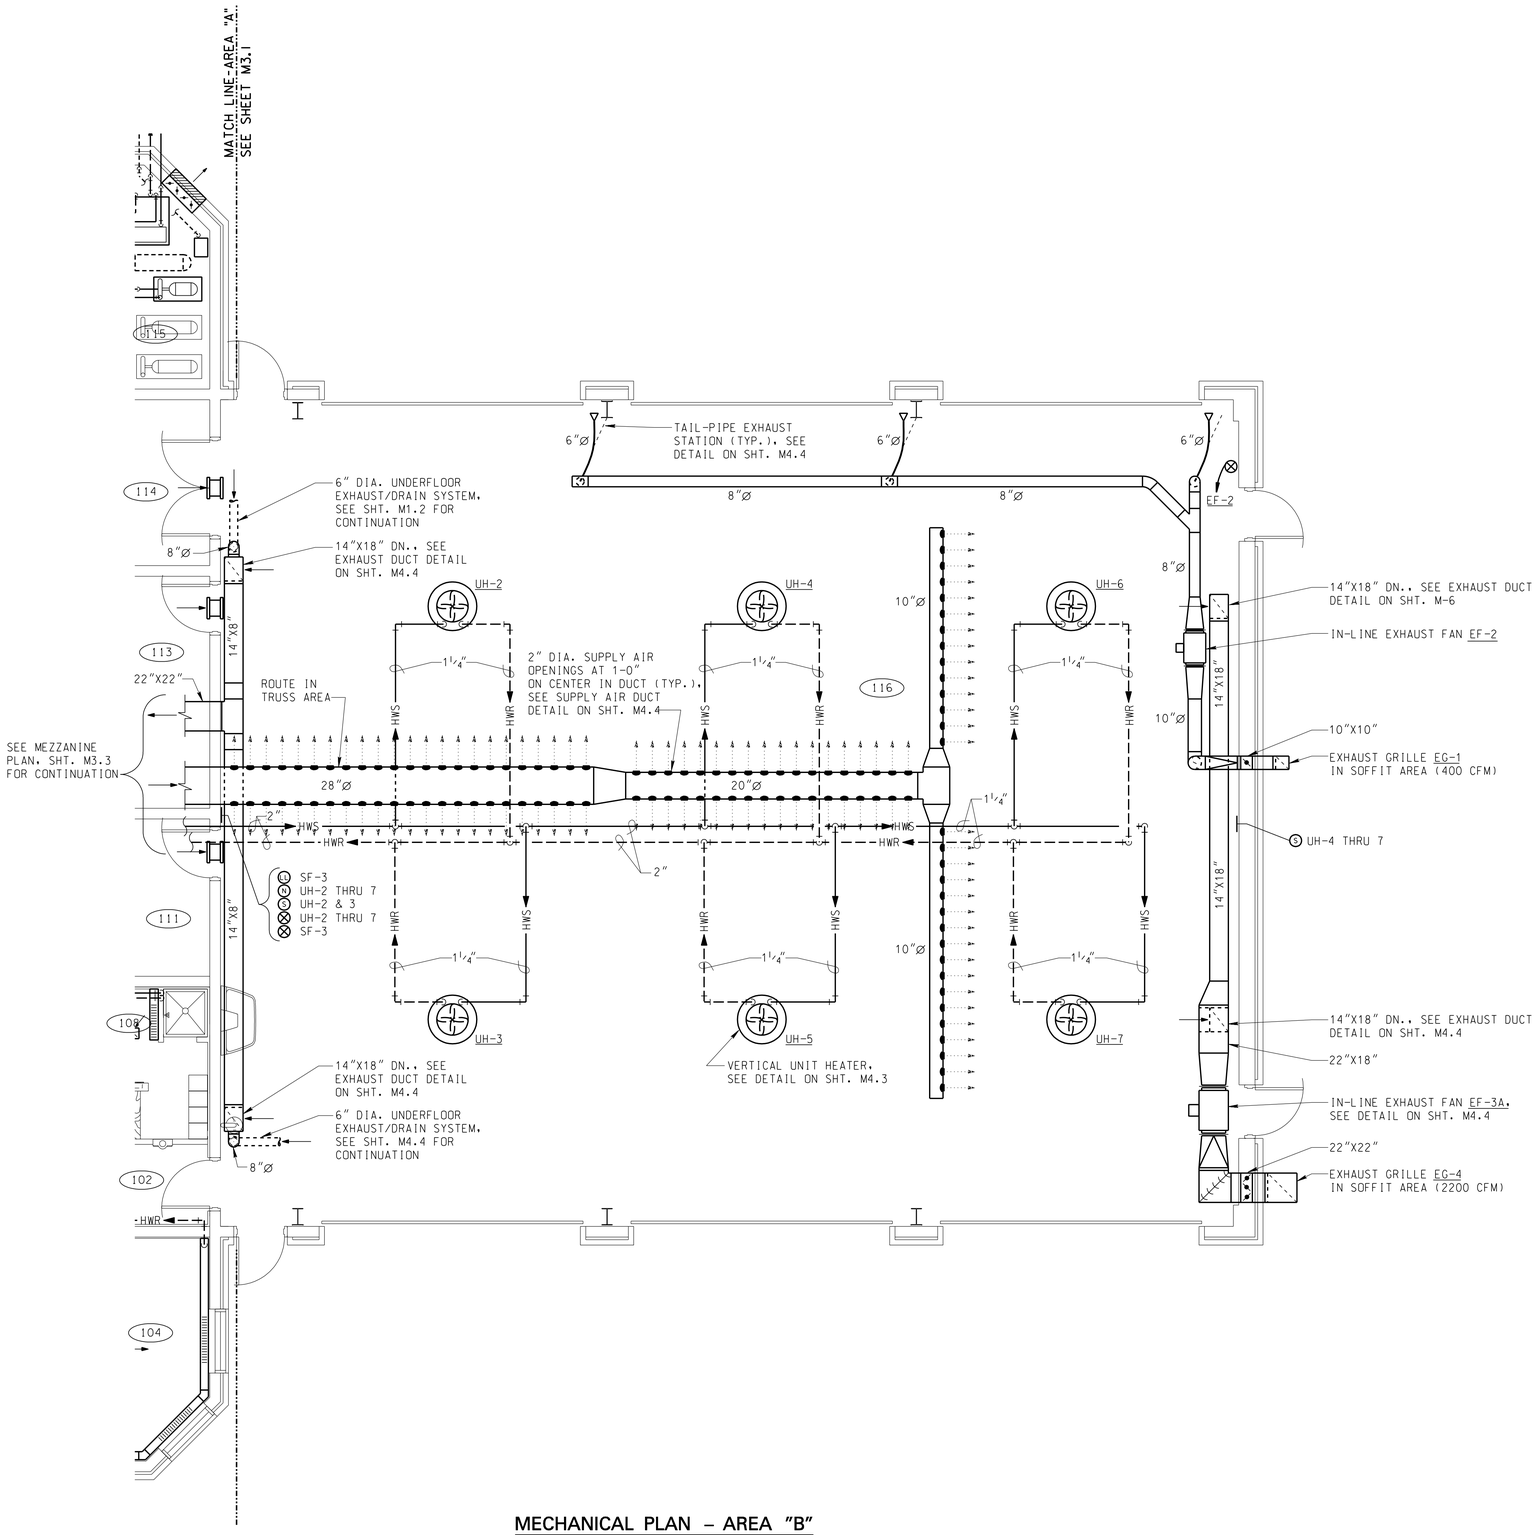

MECHANICAL PLAN – AREA "B"

SCALE: $\frac{1}{4}$ INCH = 1FOOT

12" 0 5'

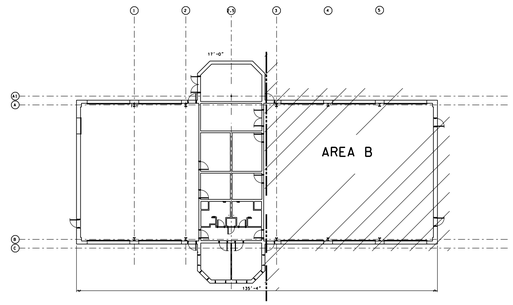

KEYPLAN

ROOM LEGEND	
102	CORRIDOR
104	OFFICE
108	MEN'S TOILET/LOCKER
111	TOOL STORAGE
113	BENCH STOCK
114	PARTS STORAGE
115	MECHANICAL ROOM
116	3 BAY SERVICE AREA

EXAMPLE FINAL DESIGN

N

$$ – THINK VALUE ENGINEERING – $$

Revisions

Symbol	Descriptions	Date	Approved

U.S. ARMY ENGINEER DISTRICT
CORPS OF ENGINEERS
OMAHA, NEBRASKA

Designed by: R.R.T.
Drawn by: P.R.W.
Checked by: J.J.P.
Reviewed by: K.A.H.
Submitted by:
Chief: MECH. FAC. Section

SITE NAME: OMAHA DISTRICT DESIGN GUIDE
SITE LOCATION

MECHANICAL PLAN AREA 'B'

Plot Scale Ratio: 4:1
Design File: STD07: oddgm302.dgn
Date: JUNE 2002
Spec. No.: DACA 45
Drawing Code: X
Contract No.: DACA 45
Sheet reference number: **M3.2**

COMPUTER AIDED DESIGN & DRAFTING

d:\oddg\mech\oddgm302.dgn 05/30/02 09:25:44 AM