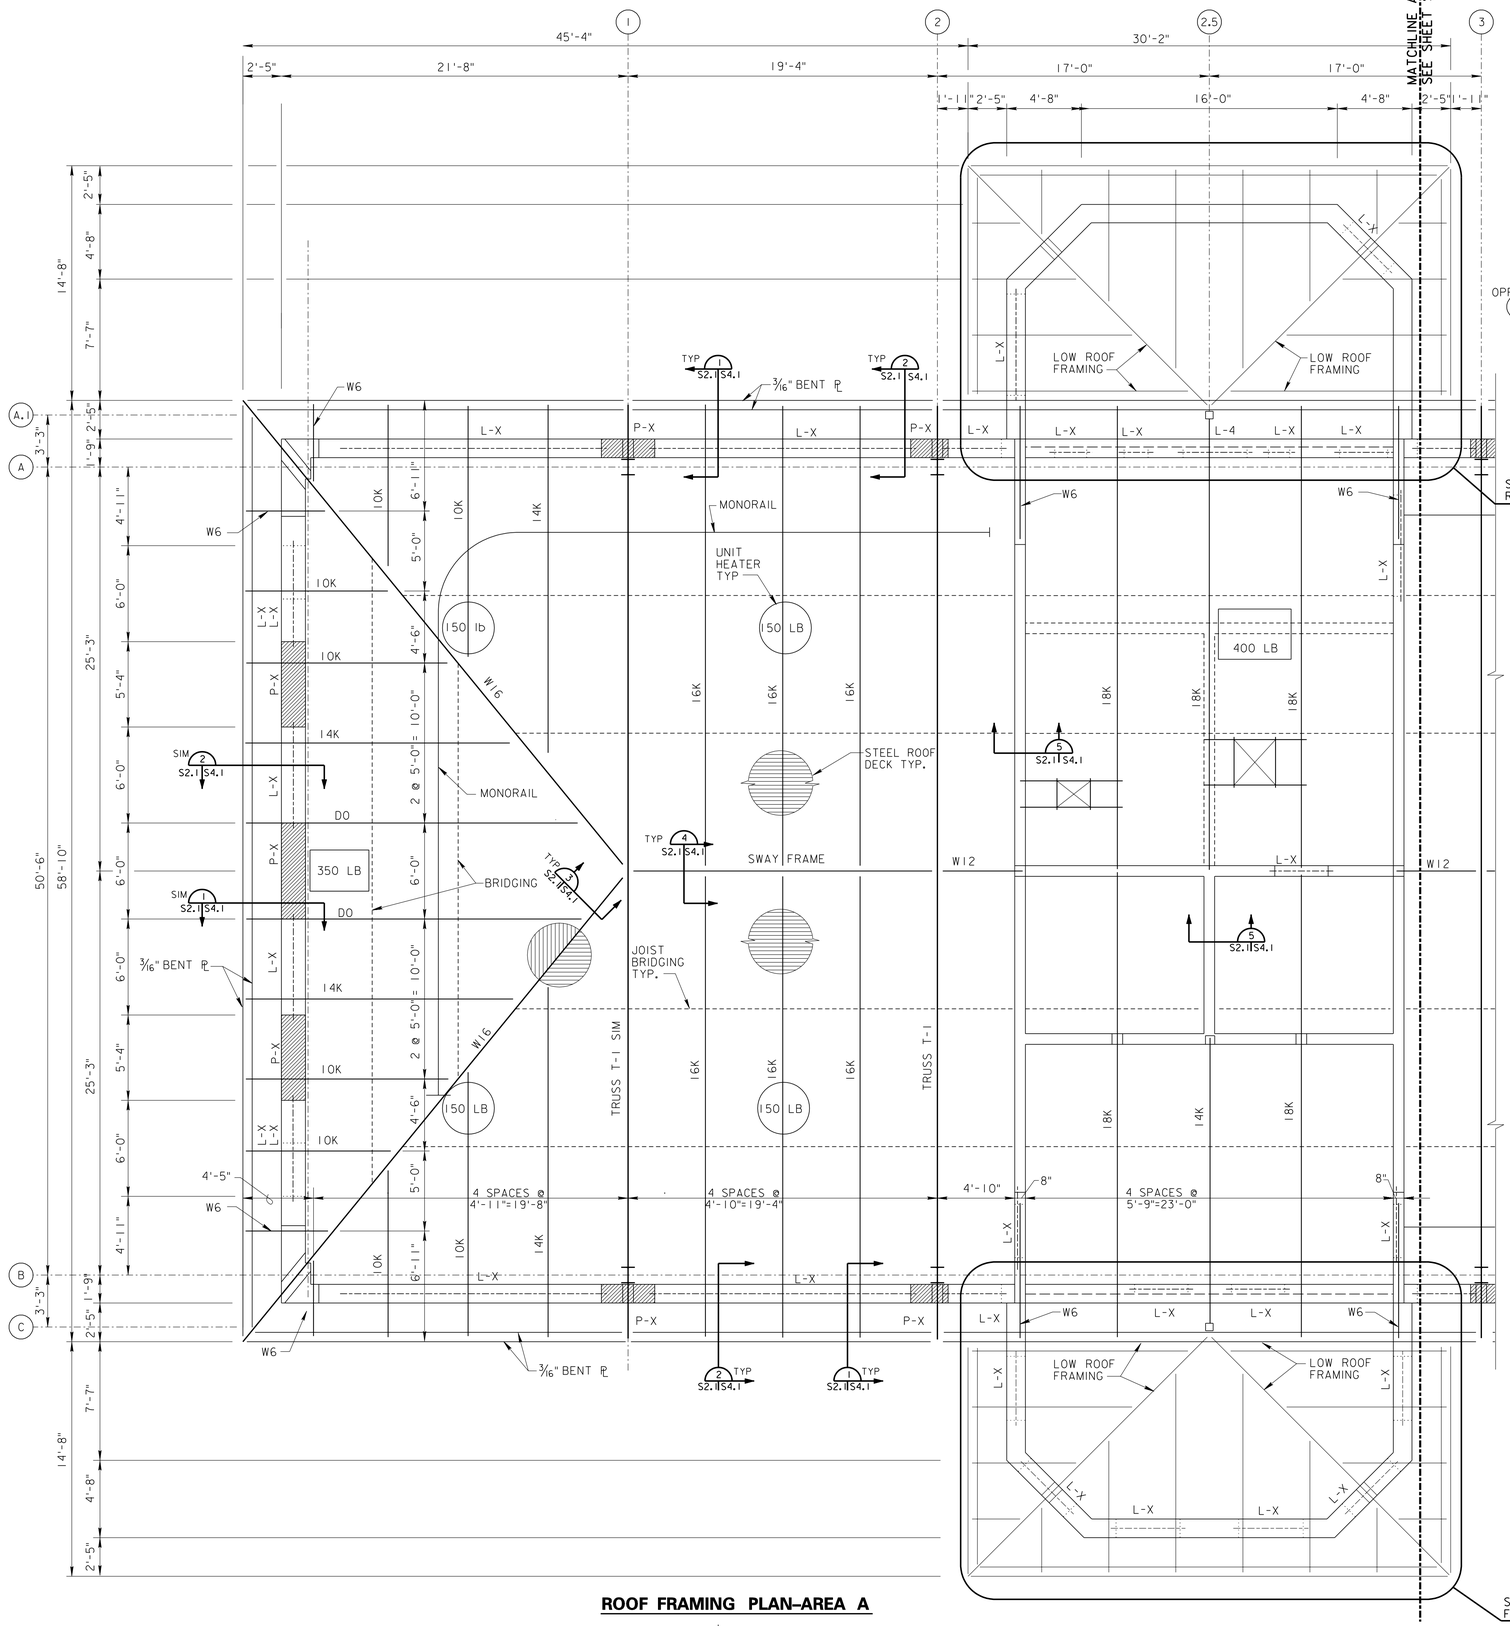

ROOF FRAMING PLAN–AREA A

SCALE: 1/4 INCH = 1FOOT

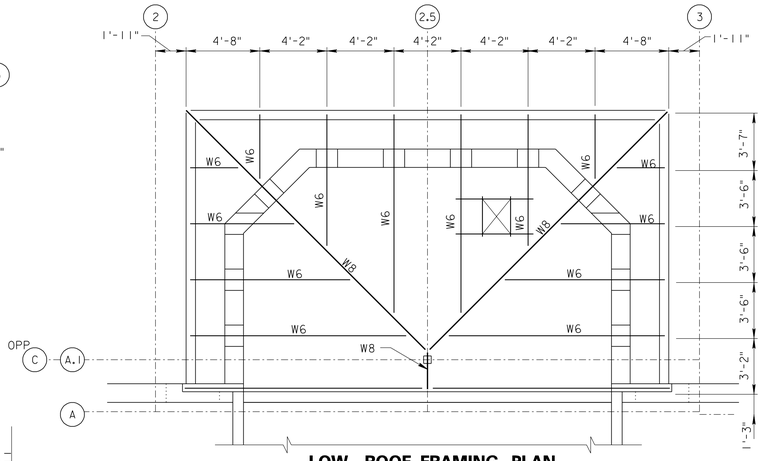

LOW ROOF FRAMING PLAN

SCALE: 1/4 INCH = 1FOOT

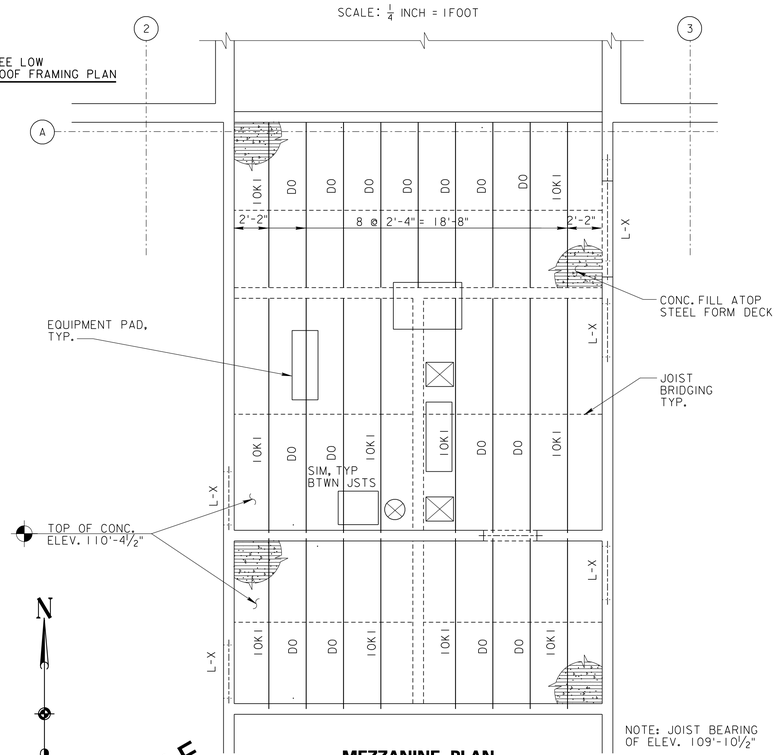

MEZZANINE PLAN

SCALE: 1/4 INCH = 1FOOT

NOTE: SEE S2.2 FOR NOTES.

EXAMPLE DESIGN 35%

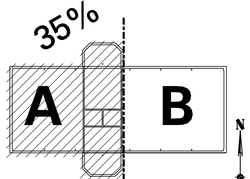

KEY PLAN
NO SCALE

SCALE: 1/4 INCH = 1FOOT

$$ – THINK VALUE ENGINEERING – $$

Revisions

Symbol	Descriptions	Date	Approved

U.S. ARMY ENGINEER DISTRICT
CORPS OF ENGINEERS
OMAHA, NEBRASKA

Designed by: X.X.X
Drawn by: X.X.X.
Checked by:
Reviewed by:
Submitted by:
Chief: Section

SITE NAME: OMAHA DISTRICT DESIGN GUIDE
SITE LOCATION

ROOF FRAMING PLAN–AREA A

Plot Scale Ratio: 4:1
Design File: DG35S201.DGN
Date: JUNE 2002
Spec. No.: DACA 45
Contract No.: DACA 45
Drawing Code: X
Sheet reference number: **S2.01**

COMPUTER AIDED DESIGN & DRAFTING

d:\oddg\struct\dg35s201.dgn 05/30/02 01:41:26 PM