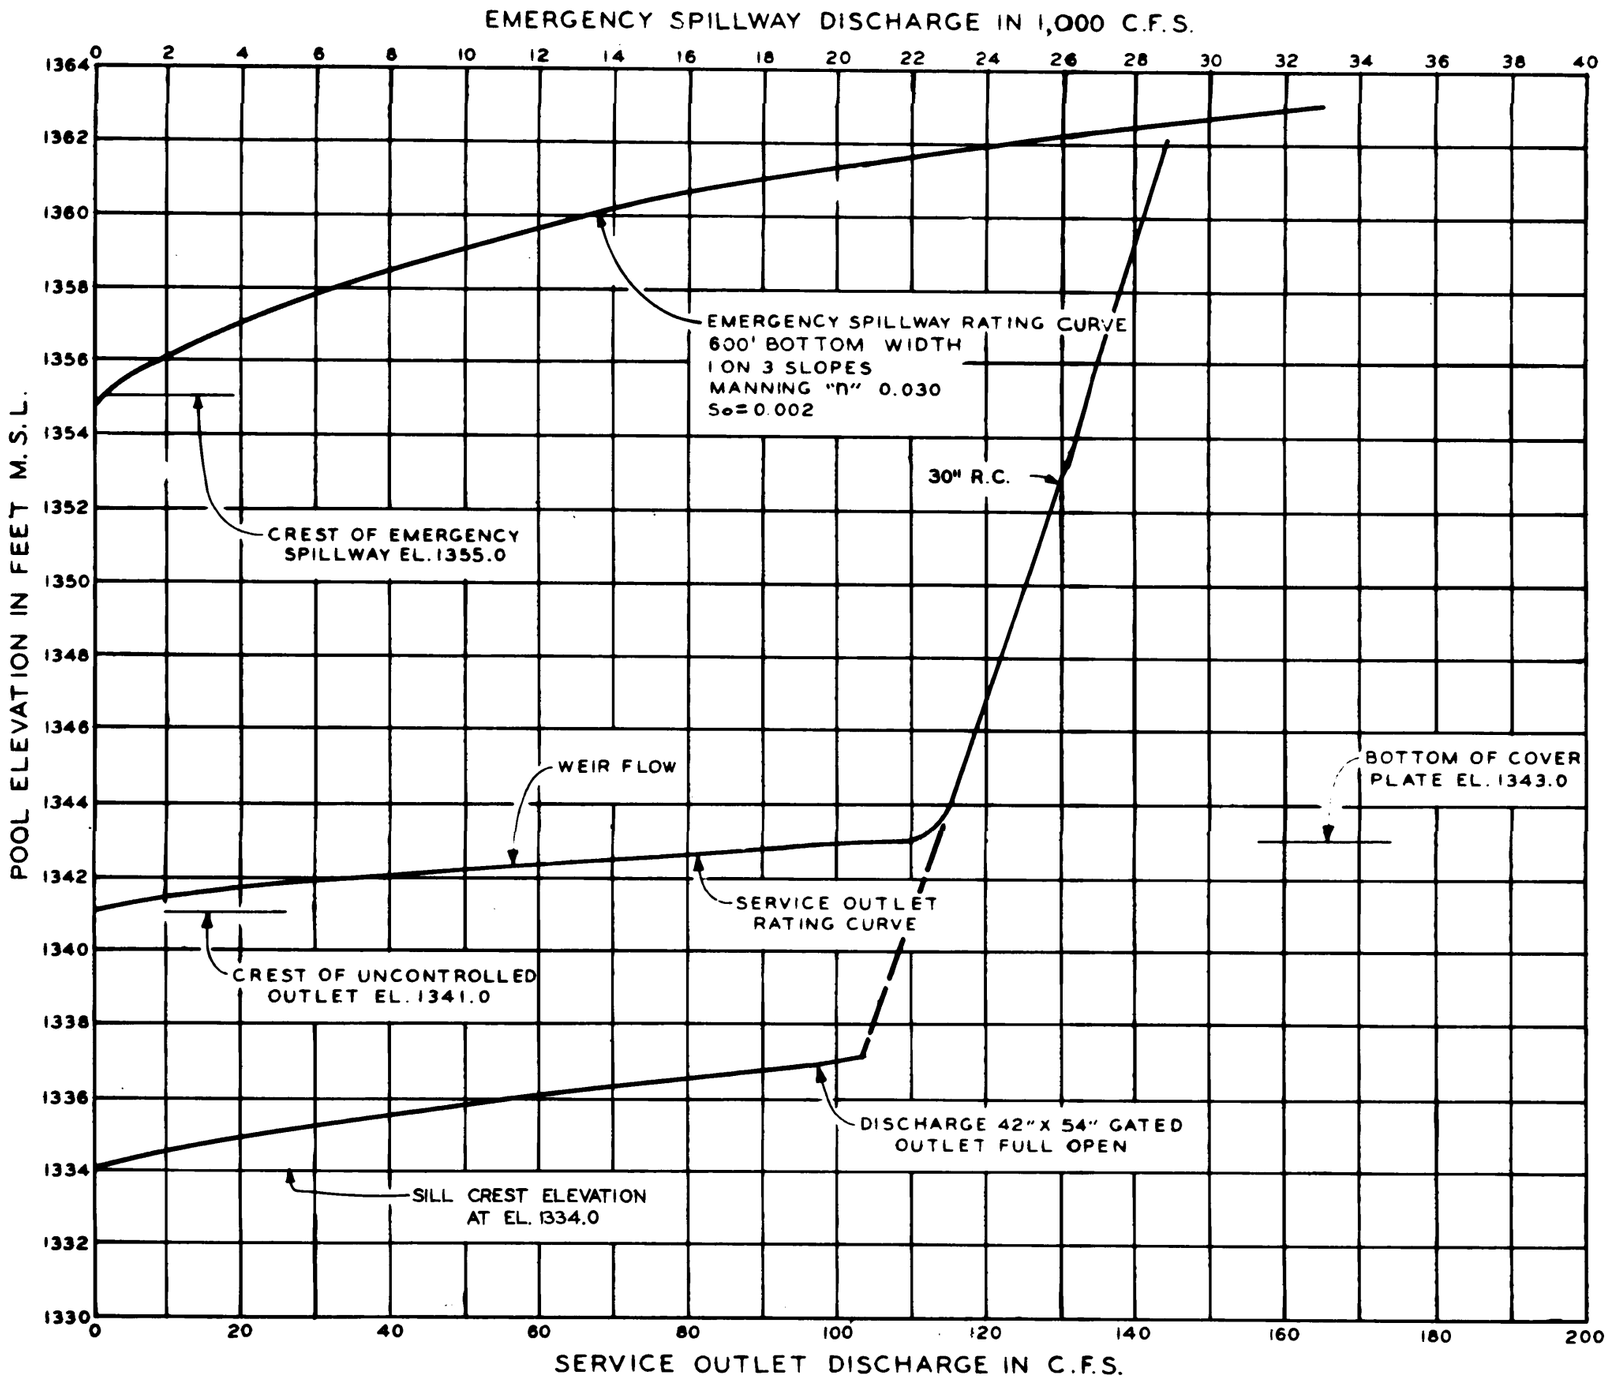

SALT CREEK AND ITS TRIBUTARIES, NEBRASKA

TWIN LAKES DAM AND LAKE
SITE NO. 13

SERVICE OUTLET AND
EMERGENCY SPILLWAY RATING CURVES

U.S. ARMY ENGINEER DISTRICT, OMAHA
CORPS OF ENGINEERS OMAHA, NEBRASKA