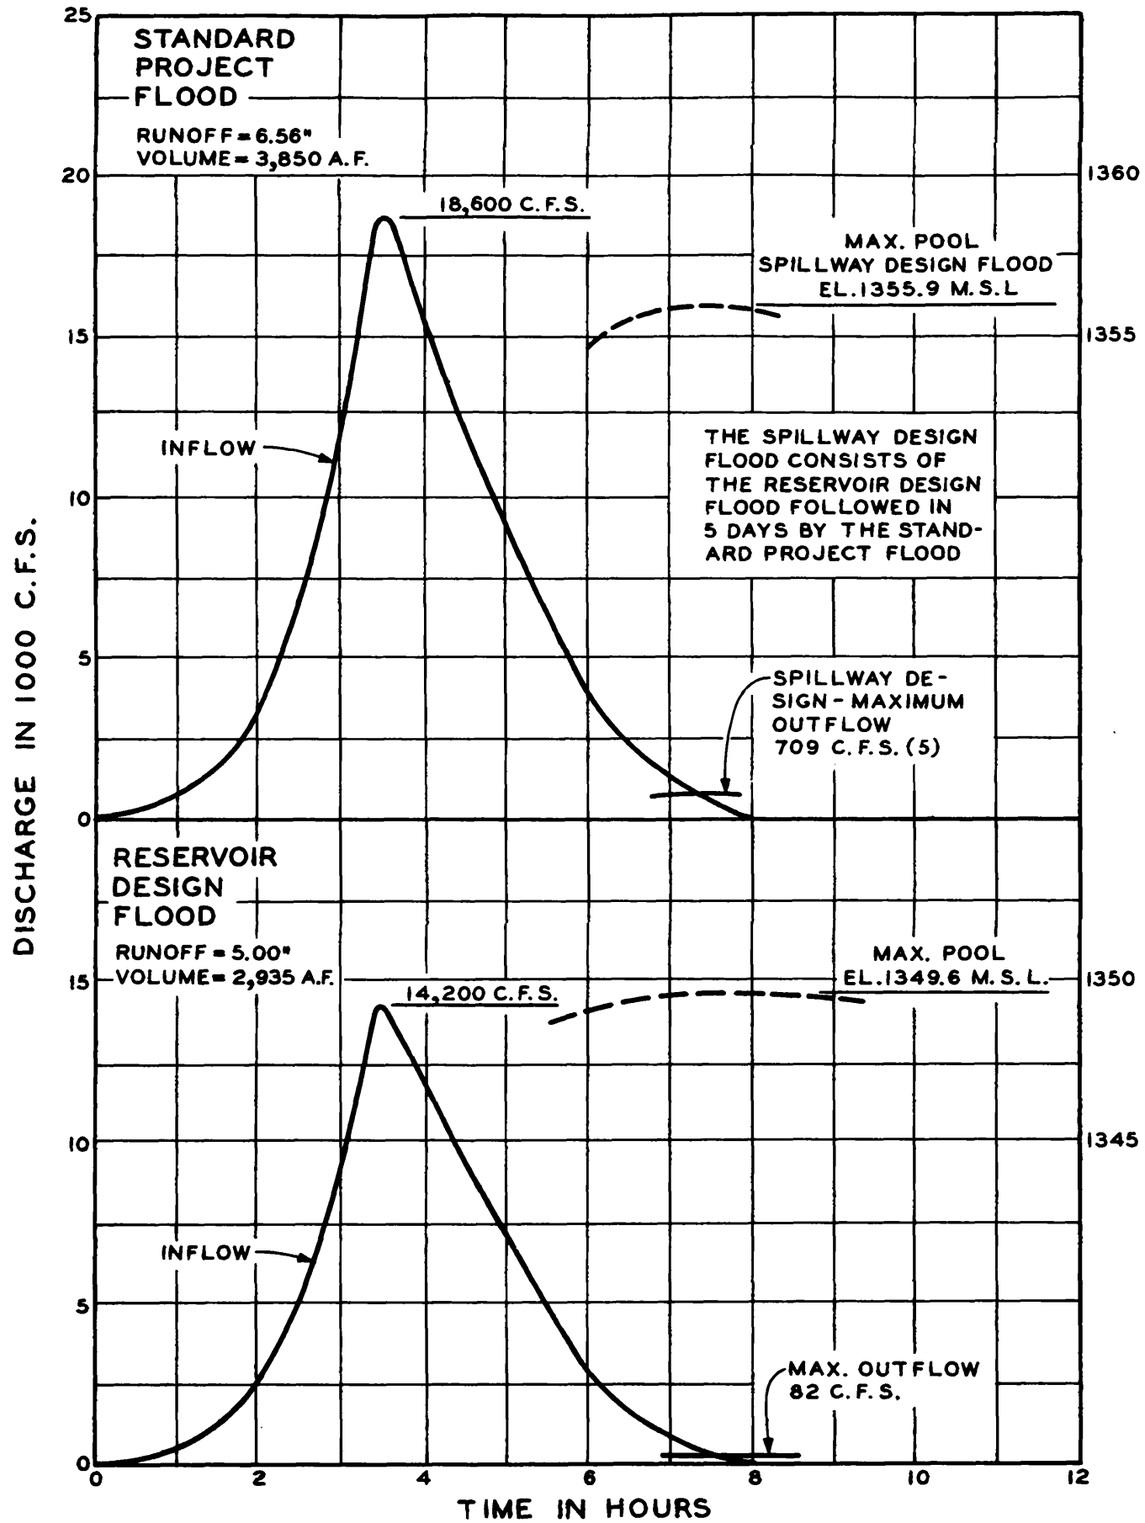

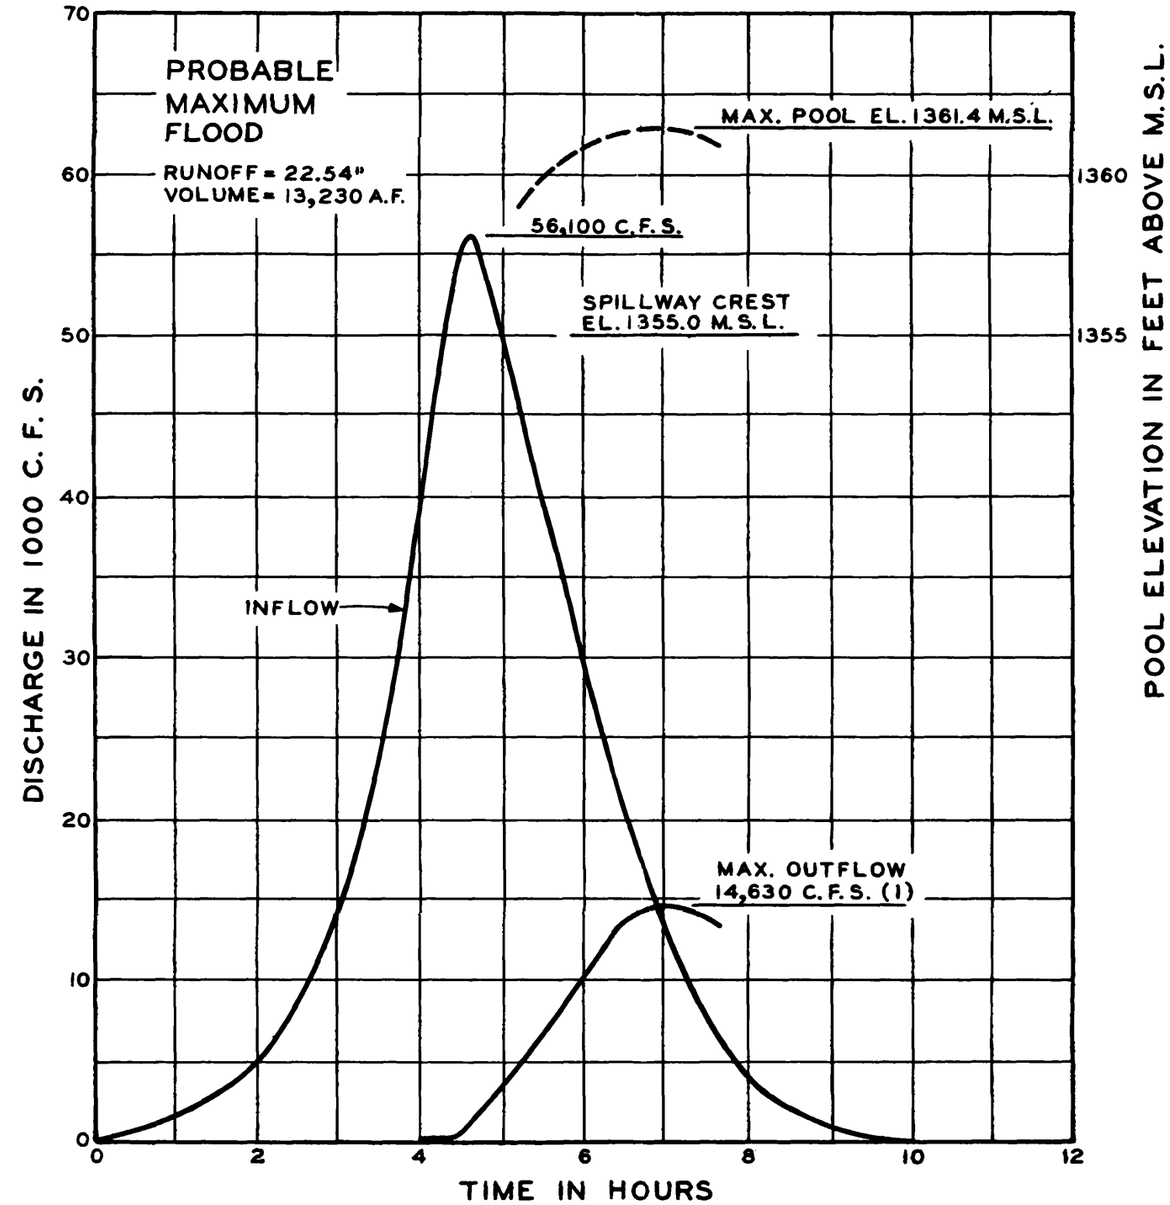

NOTES:

1. SPILLWAY = 14,540 C.F.S.
   OUTLET = 90 C.F.S.
2. D.A. = 11.0 SQ. MI.
3. OUTLETS ASSUMED 50% OPERATIVE
4. STARTING POOL FOR ALL FLOODS IS EL. 1341.0 FEET M.S.L.
5. SPILLWAY = 624 C.F.S.
   OUTFLOW = 85 C.F.S.

SALT CREEK AND TRIBUTARIES
TWIN LAKES
DAM NO. 13
DESIGN FLOODS

U. S. ARMY ENGINEER DISTRICT, OMAHA
CORPS OF ENGINEERS OMAHA, NEBRASKA